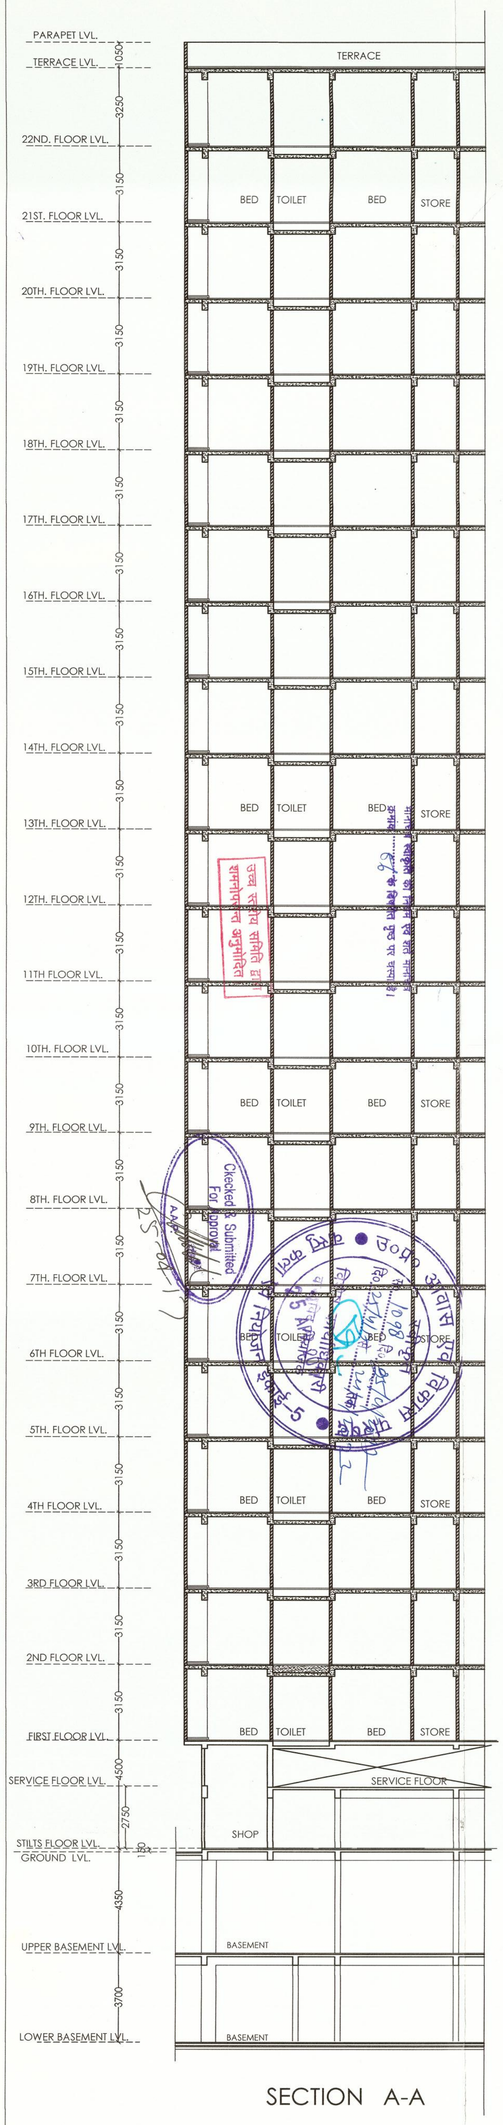

SECTION A-A

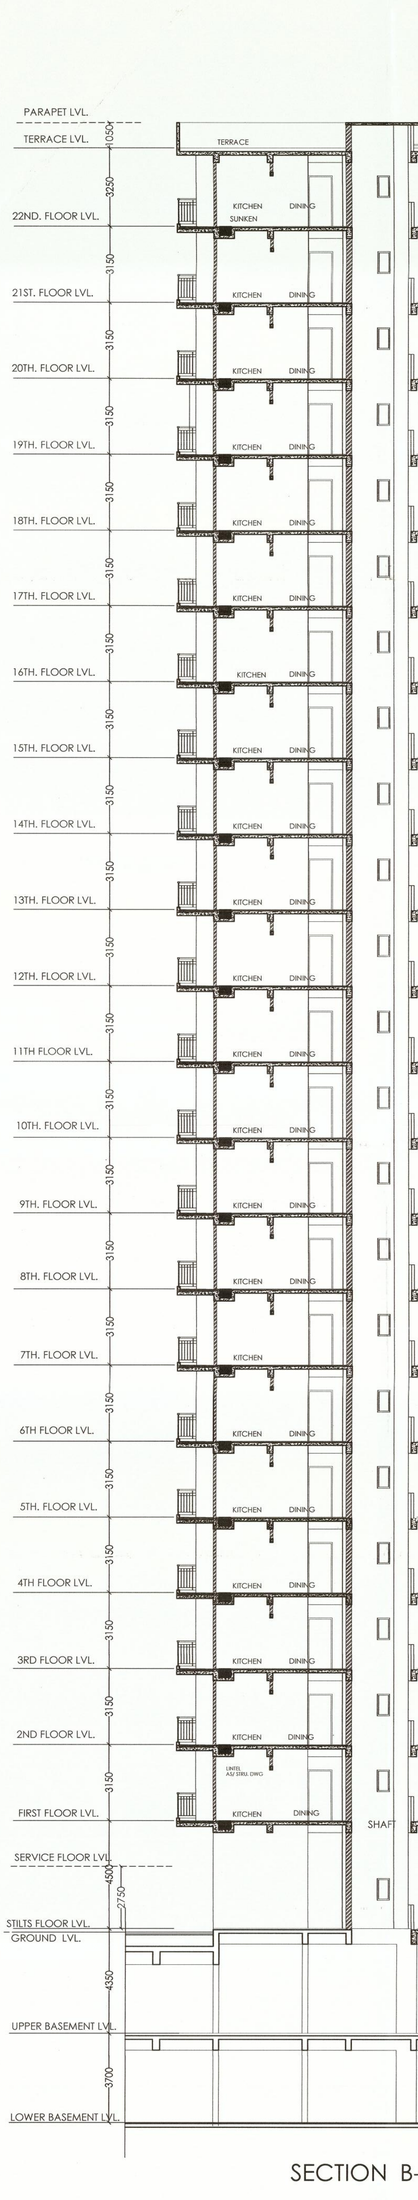

SECTION B-B

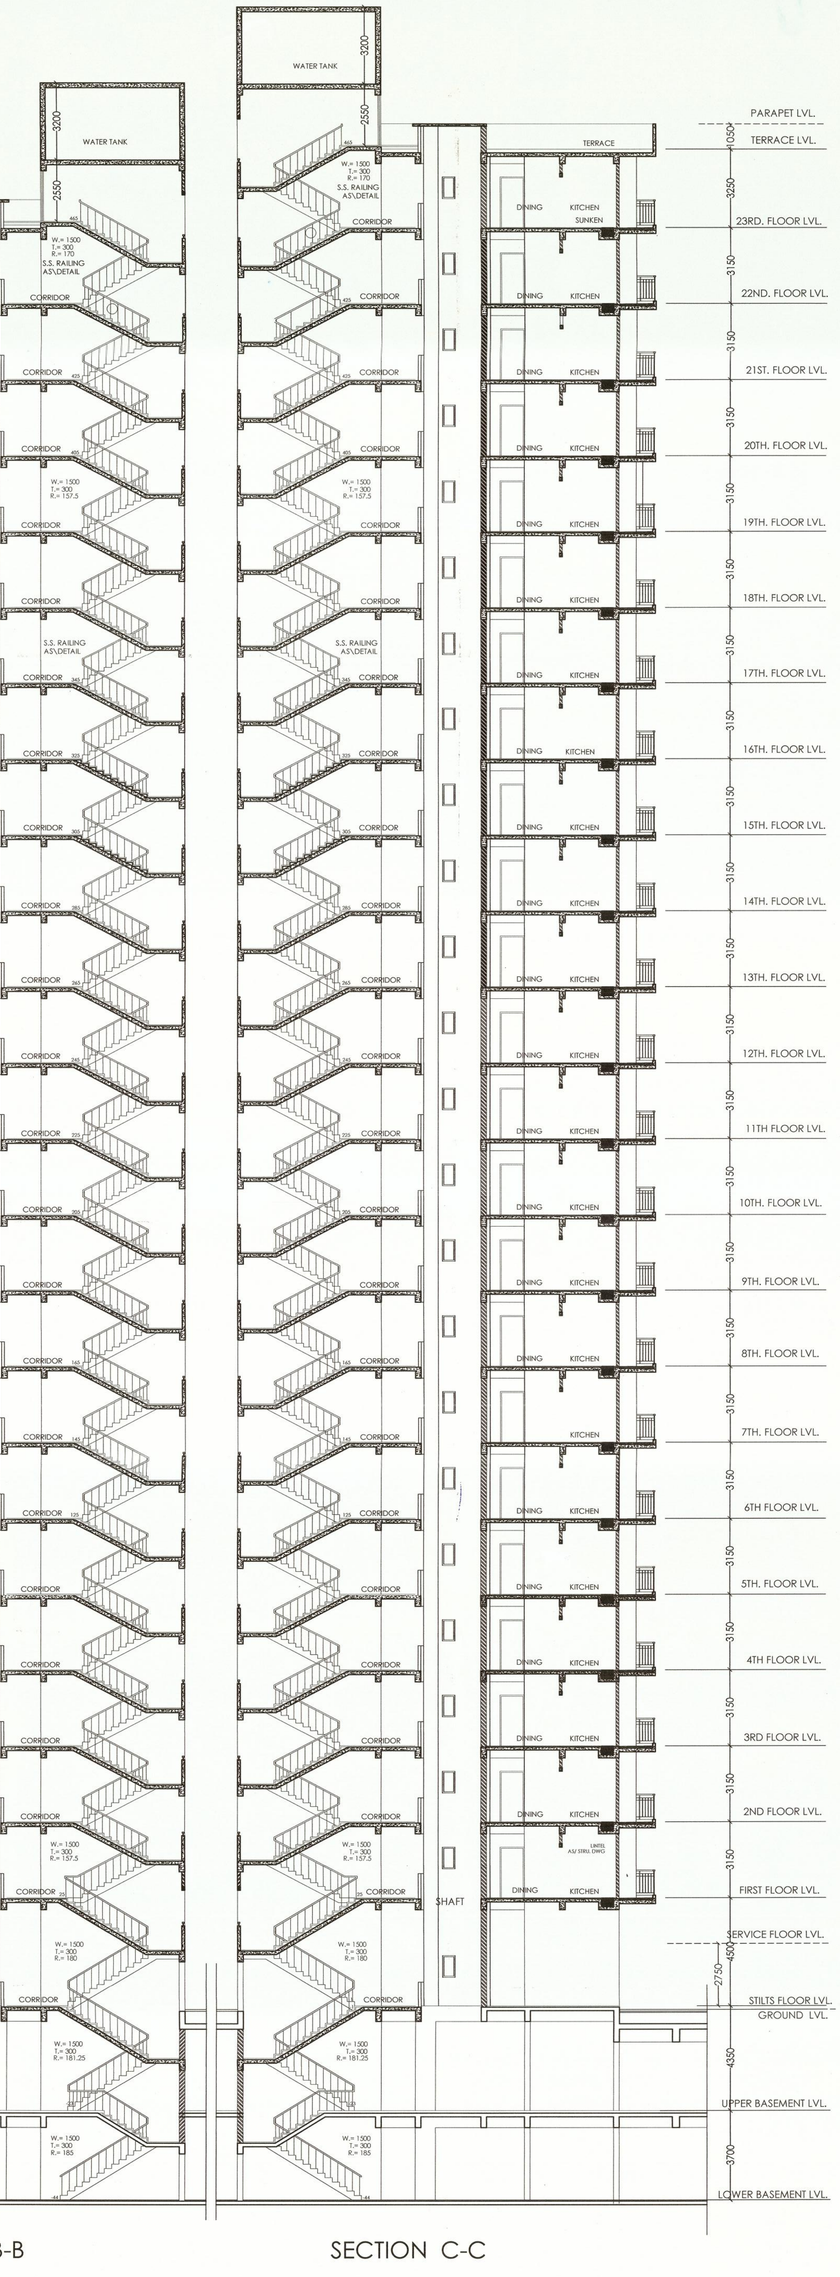

SECTION C-C

PROJECT:-	SIGNING AUTHORITY	ARCHITECT'S SIGN	REVISED SUBMISSION DRAWING	ARCHITECTS:-
GROUP HOUSING FOR SHRI ANIL KUMAR YADAV PLOT NO. GH -11, SECTOR 18, VASUNDHARA (U.P.)		M. N. ANDLEY B.ARCH., F.I.I.A., F.I.V. ARCHITECT CA/75/1841	DRG. TITLE:- SECTIONS SCALE:-1:100 / DRG. NO.:-14 DLT.BY.:-Mukesh / DATE:09/02/15	M. N. ANDLEY B.ARCH. F.I.I.A. F.I.V. ANDLEYS ASSOCIATES PVT. LTD. ARCHITECTS ENGINEERS PLANNERS 39 HOUSING SOCIETY N.D.S.E.-I NEW DELHI- 110049