Project Title :PROPOSED COMMERCIAL BUILDING PLAN FOR SHRI KRISHAN PAL S/O SHRI ISHWER SINGH ON PLOT NO.-11/COM-104, (CORNER) SECTOR-11, VRINDAVAN YOJNA, RAEBARELI ROAD, LUCKNOW

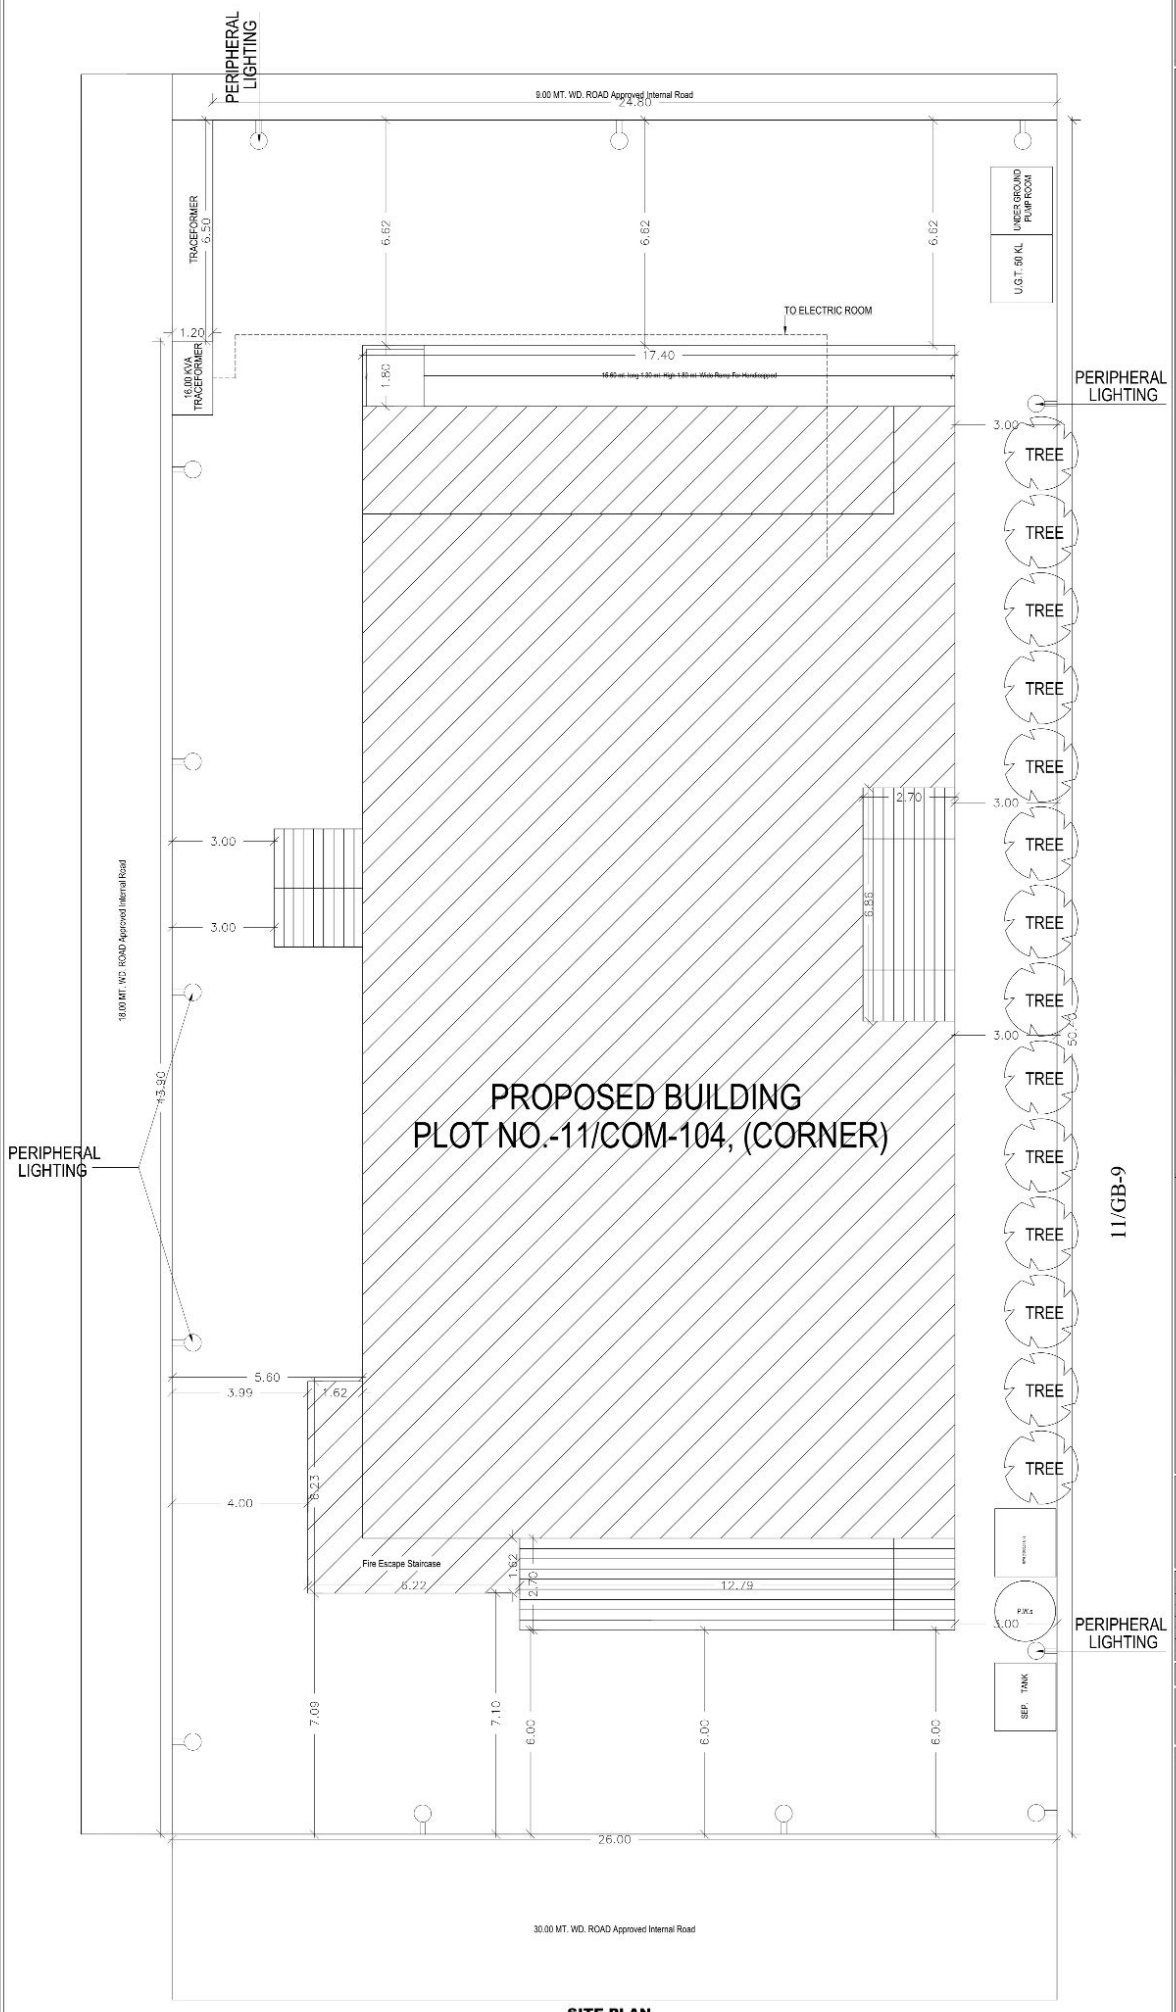

SITE PLAN
SCALE 1:100

DRG. TITLE:

ELECTRICITY SUPPLY

COPY	DATE	REVISION	DRG NO.:-	DRAWING RELEASED FOR: ☐ APPROVAL ☐ ADVANCE COPY ☐ TENDER ☐ CONSTRUCTION
			RIVISION NO:-	
SCALE:--			PREPARED ON:-	NORTH:-
PAPER SIZE: A3				
CHECKED BY:-			CHECKED ON:-	DEALT BY:

ARCHITECTURAL CONSULTANT

Tarun Sen Singh
Architect
Reg.No.-CA/2013/60532