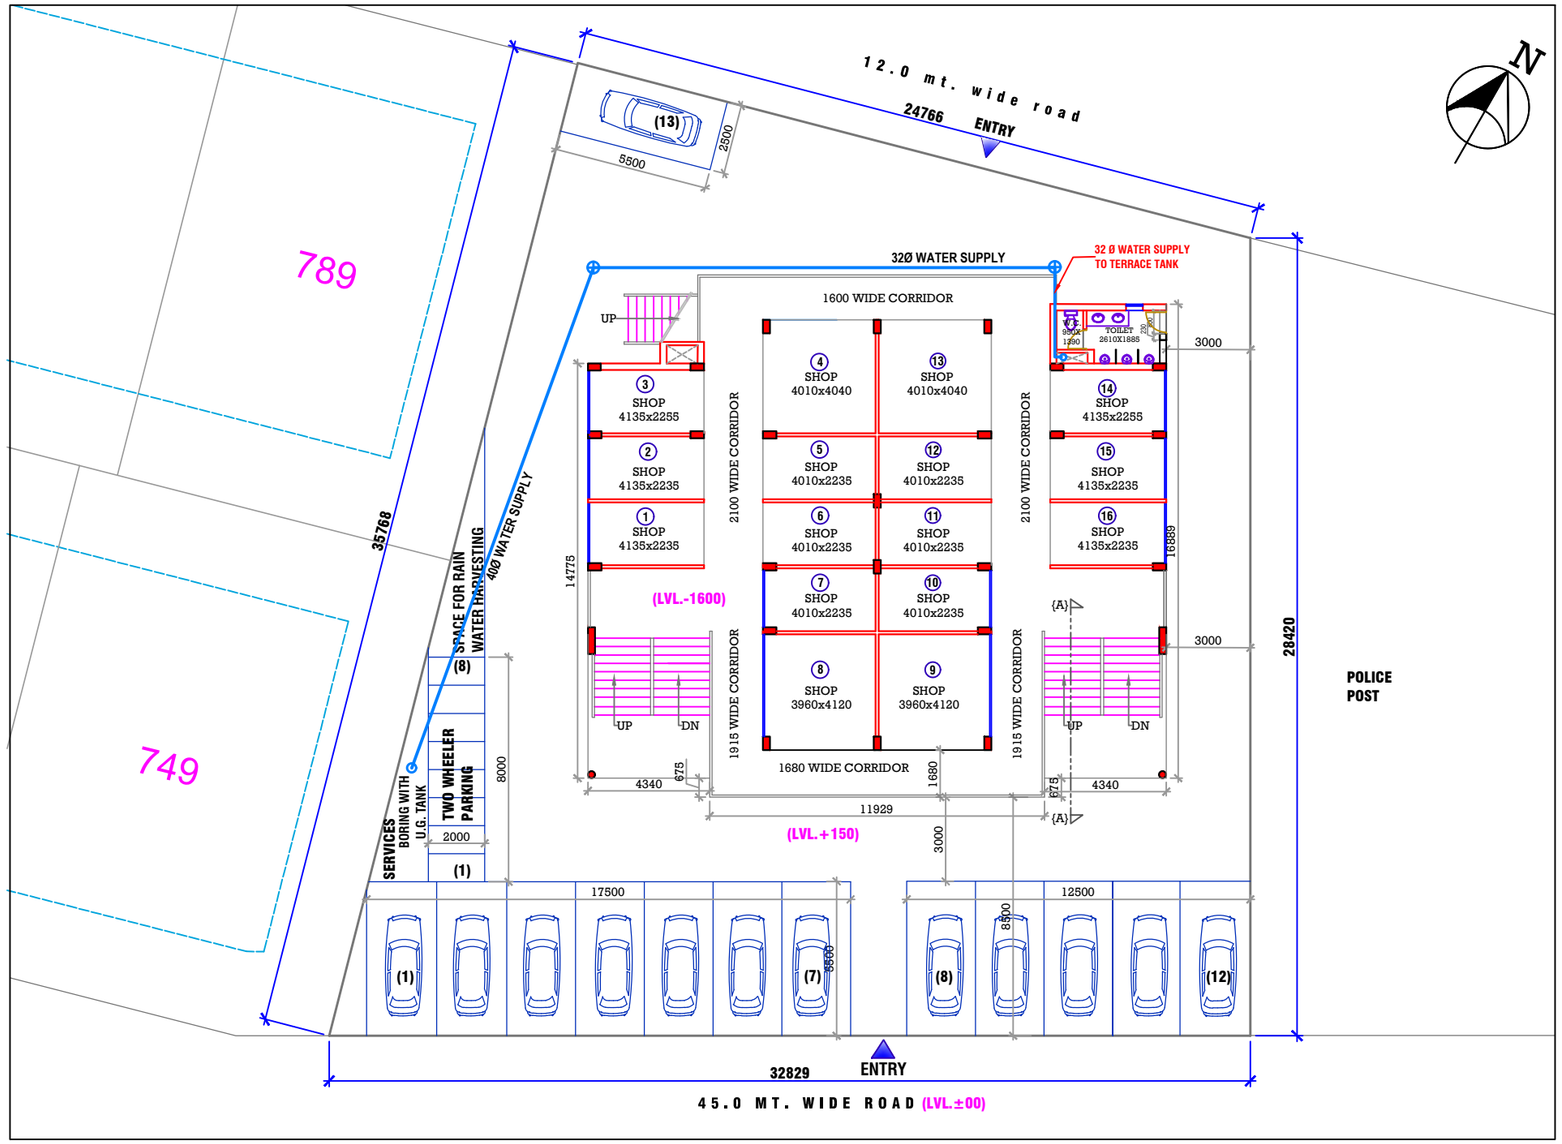

WATER SUPPLY LAYOUT

SCALE=1:200

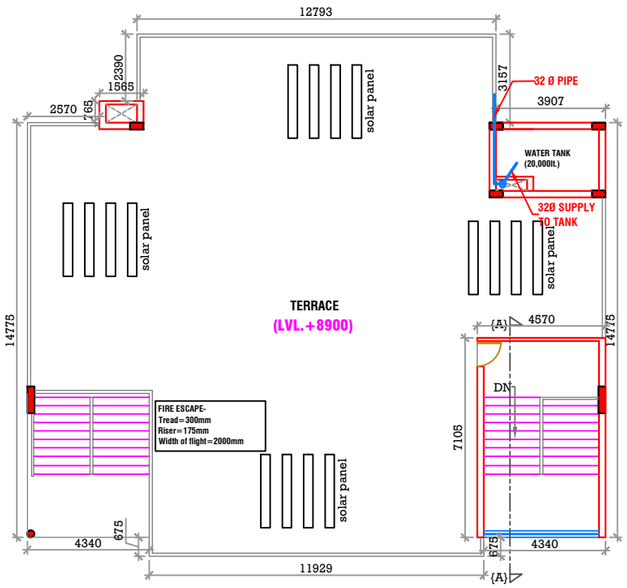

TERRACE PLAN

SCALE=1:200

PROPOSED LOCAL SHOPPING, C-4 AT ELDECO CITY ,I.I.M. ROAD,LUCKNOW.

PROMOTER:

ELDECO CITY LTD.

DRG. NO. :

Services/02

DEVELOPER:

ARCHITECT

espaces

Ar.Sanjay Kumar Gupta
108,F. Floor,Corporate Chamber-1,
Vibhuti Khand,Gomti Nagar,
Lucknow-226010
Ph.No.4065958,9415114589
email-espaces_arch@rediffmail.com