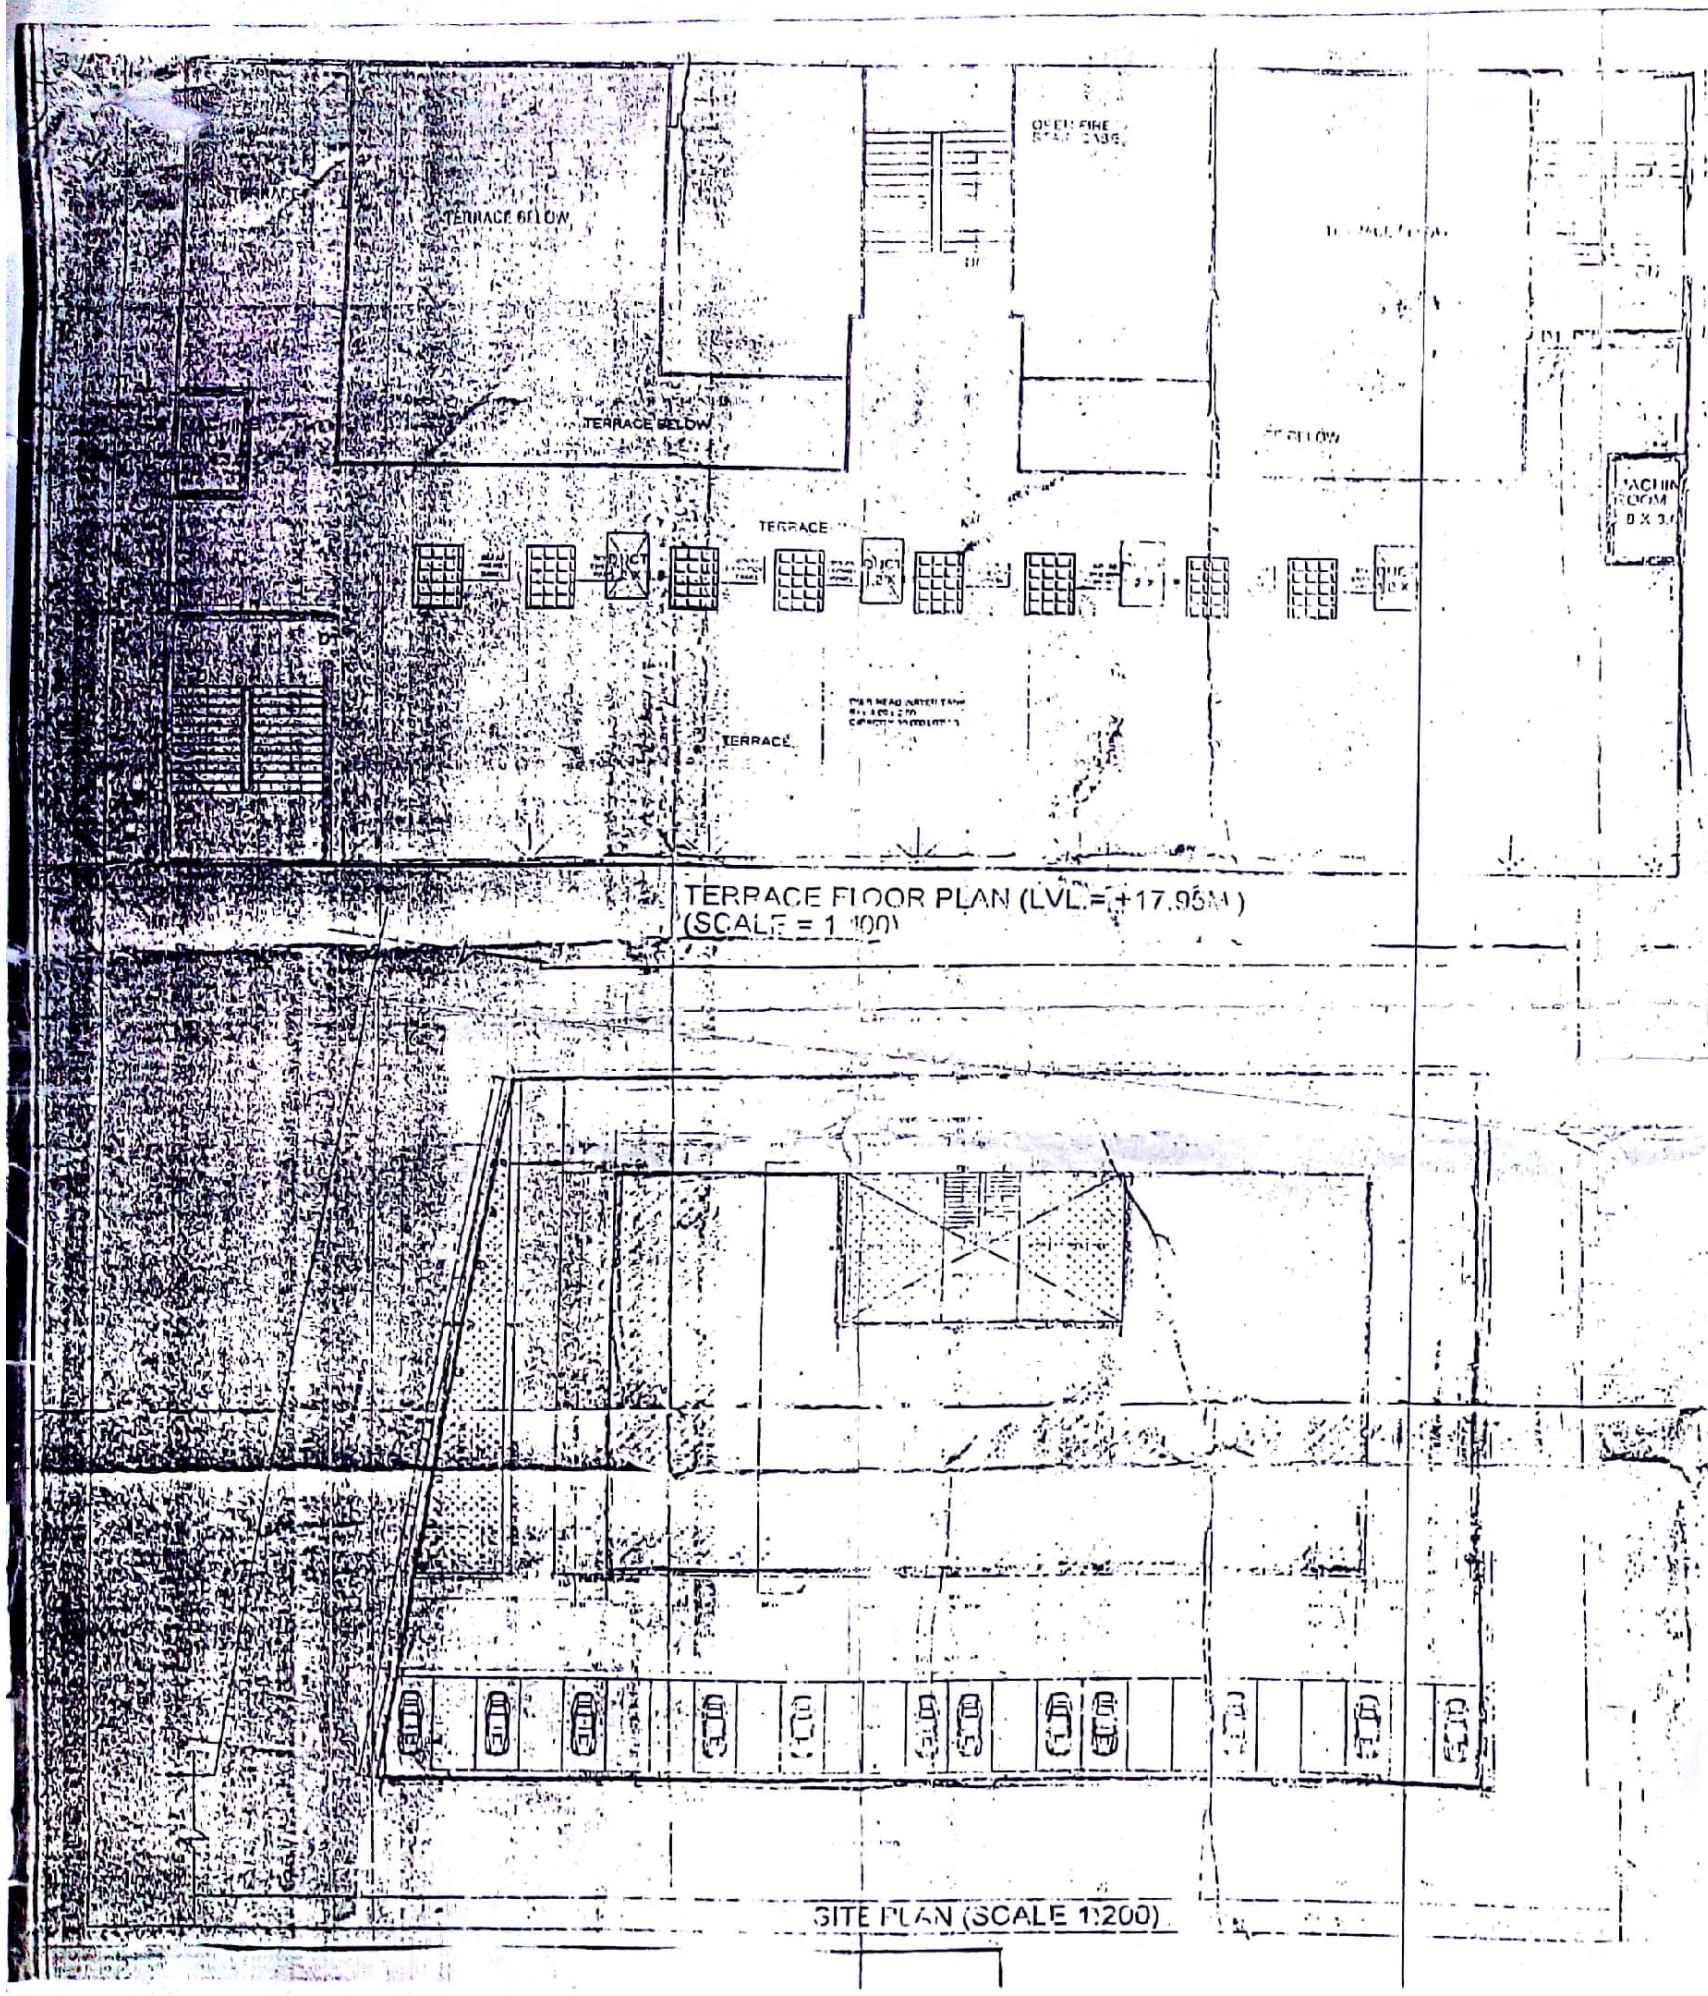

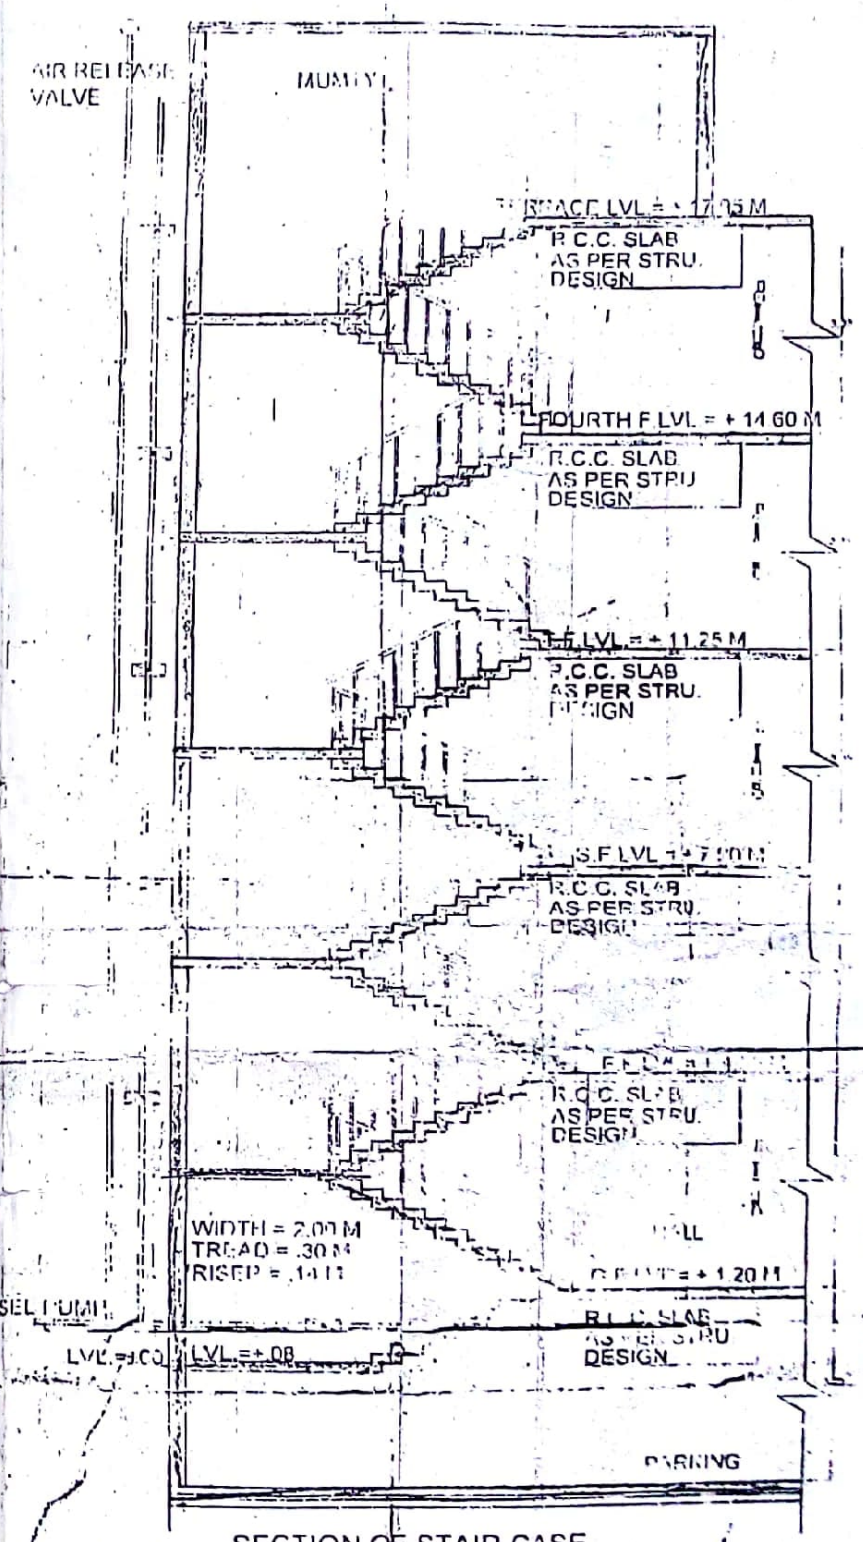

SECTION OF STAIR CASE
(SCALE 1:50)

REFERENCE

DOOR & WINDOW SCHEDULE

S.N.		SIZE (MM)	LINTEL LVL (MM)	SILL LVL (MM)
1	D	2400 x 2100		
	D	2400 x 2100		
	D	2000 x 2100		
	GL	5700 x 2100	2100	FL.LVL.
		5700 x 2100	2100	FL.LVL.
		5700 x 2100	2100	FL.LVL.
		5700 x 2100	2100	FL.LVL.
		5700 x 2100	2100	FL.LVL.
		5700 x 2100	2100	FL.LVL.
	D	900 x 2100	2100	FL.LVL.
		900 x 2100	2100	FL.LVL.
		900 x 800	2100	+1500
		900 x 800	2100	+1500

AREA STATEMENT

1 TOTAL PLOT AREA (2025.20 Sqm)
2 PLINTH AREA AT BASEMENT = 1065.50 Sqm
3 PROJECTED COVERED AREA AT G.F. = 928.08 Sqm
4 PROJECTED COVERED AREA AT F.F. = 920.08 Sqm
5 PROJECTED COVERED AREA AT S.F. = 524.08 Sqm
6 PROJECTED COVERED AREA AT THIRD F. = 920.08 Sqm
7 PROJECTED COVERED AREA AT FOURTH F. = 661.89 Sqm
8 TOTAL BUILT UP AREA

TOTAL CONSTRUCTED AREA OF PLOT = [illegible] Sqm (F.A.R. = 1.71)

ALLOWABLE GROUND COVERAGE = 40 %
GROUND COVERAGE PROVIDED = 38.24 %

NO. OF CAR TO BE PROVIDED
4512.21x1.25/100 = 54.27 = 54

NO. OF CAR PROVIDED = 67

PROPOSED PLANTATION COMMUNITY [illegible]
PROPOSED INSPECTION CHAMBER AT [illegible]

SCALE 1:50 1:100 1:200 NORTH

GREEN BELT AREA = A + B + C + D + E
A = 15.08 X 0.41 = 77.24 SQM
B = 20.61 X 0.40 = 15.06 SQM
C = 10 X 24.47 = 1.89 SQM
D = 2.08 = 53.11 SQM
E = 5.95 X 2.08 = 52.11 SQM
77.24 + 15.06 + 1.89 + 53.11 + 53.11 = [illegible] SQM

CANOPY

ARCHE ASSOCIATES
ARCHITECT & ENGINEERS
G-10/B IN IT FLOOR PARADISE TOWER, SANJAY PLACE AGRA
PH 0562-2527170
ARCH. P 0122-53570 & 71
EMAIL: archeassociates@yahoo.co.in

Scanned by CamScanner