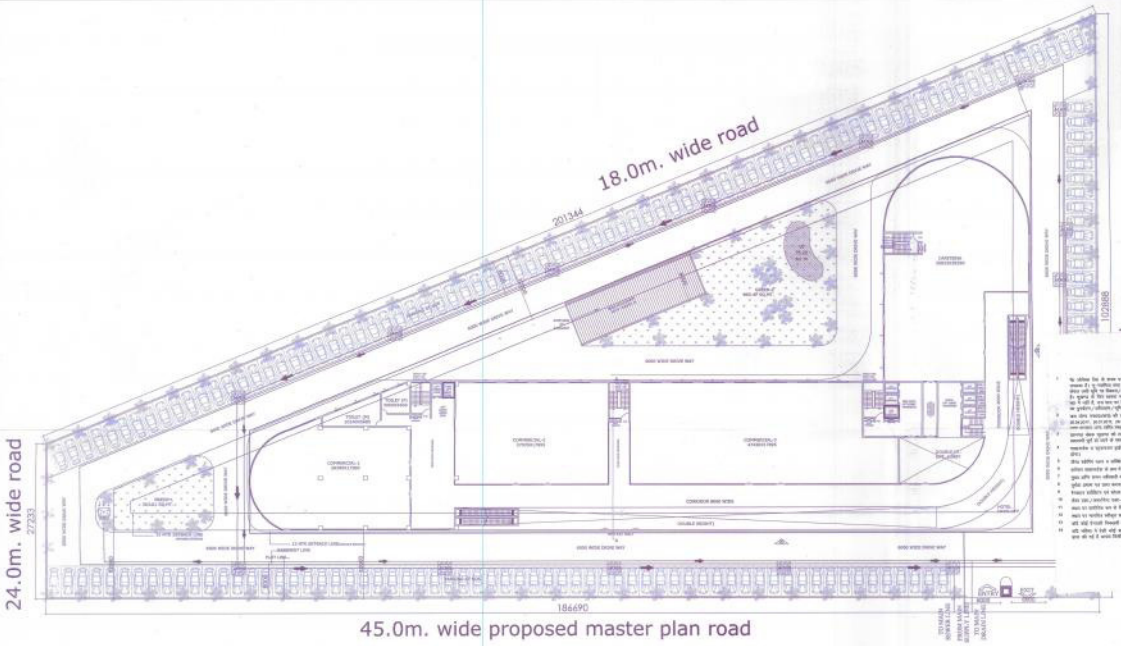

SERVICES PLAN (SCALE 1:250)

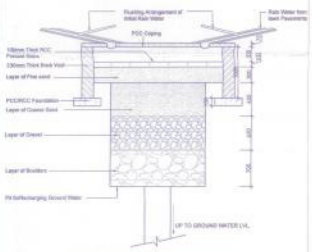

RAIN WATER HARVESTING

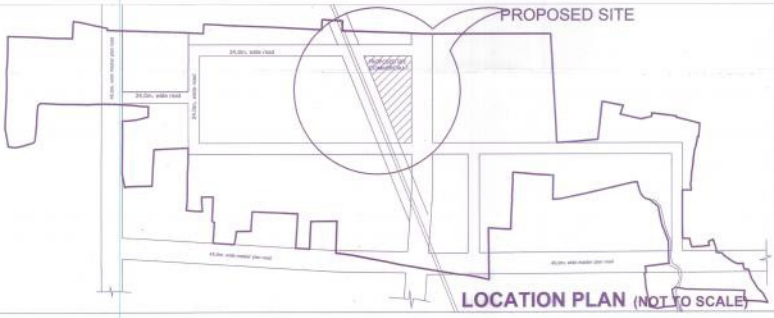

LOCATION PLAN (NOT TO SCALE)

NORTH

PROJECT

PROPOSED HOTEL AND SERVICE APARTMENT AT COMMERCIAL-1 IN OMAXE INTEGRATED TOWNSHIP, SULTANPUR ROAD, LUCKNOW (U.P.)

NOTES

LEGEND	
	DRAINAGE LINE
	HARVESTING WELL

LEGEND	
	SEWER LINE
	WATER SUPPLY LINE
	MANHOLE

Note:

G.o. no. 4384/8-3-11-181 vividh /2008 dated 27/09/2011 , para(v) (ङ) के अनुसार विकासकर्ता को इन्सीनिरेटर

1. Smoke Extraction System is provided in basement & all floors 30 air change
2. Emergency lightning system is provided in whole building with 1hr Battery backup
3. All rating fire check doors are 2H rating
4. Communication System is provided in Fire Lift
5. All fire doors & Lift Lobby are pressurised as per NBC norms

DRAWING TITLE

FIRE SUBMISSION DRAWING (SERVICES PLAN)

ARCHITECT

TRIPTE AWASTHI

SCALE	DATE
AS SHOWN	DEC-2014

CLIENT/OWNERS

OMAXE

ARCHITECT'S SIGNATURES | OWNER'S SIGNATURES

DRAWING NUMBER:- INT-IJ-CC-COMM-1-FIRE-SUBMISSION