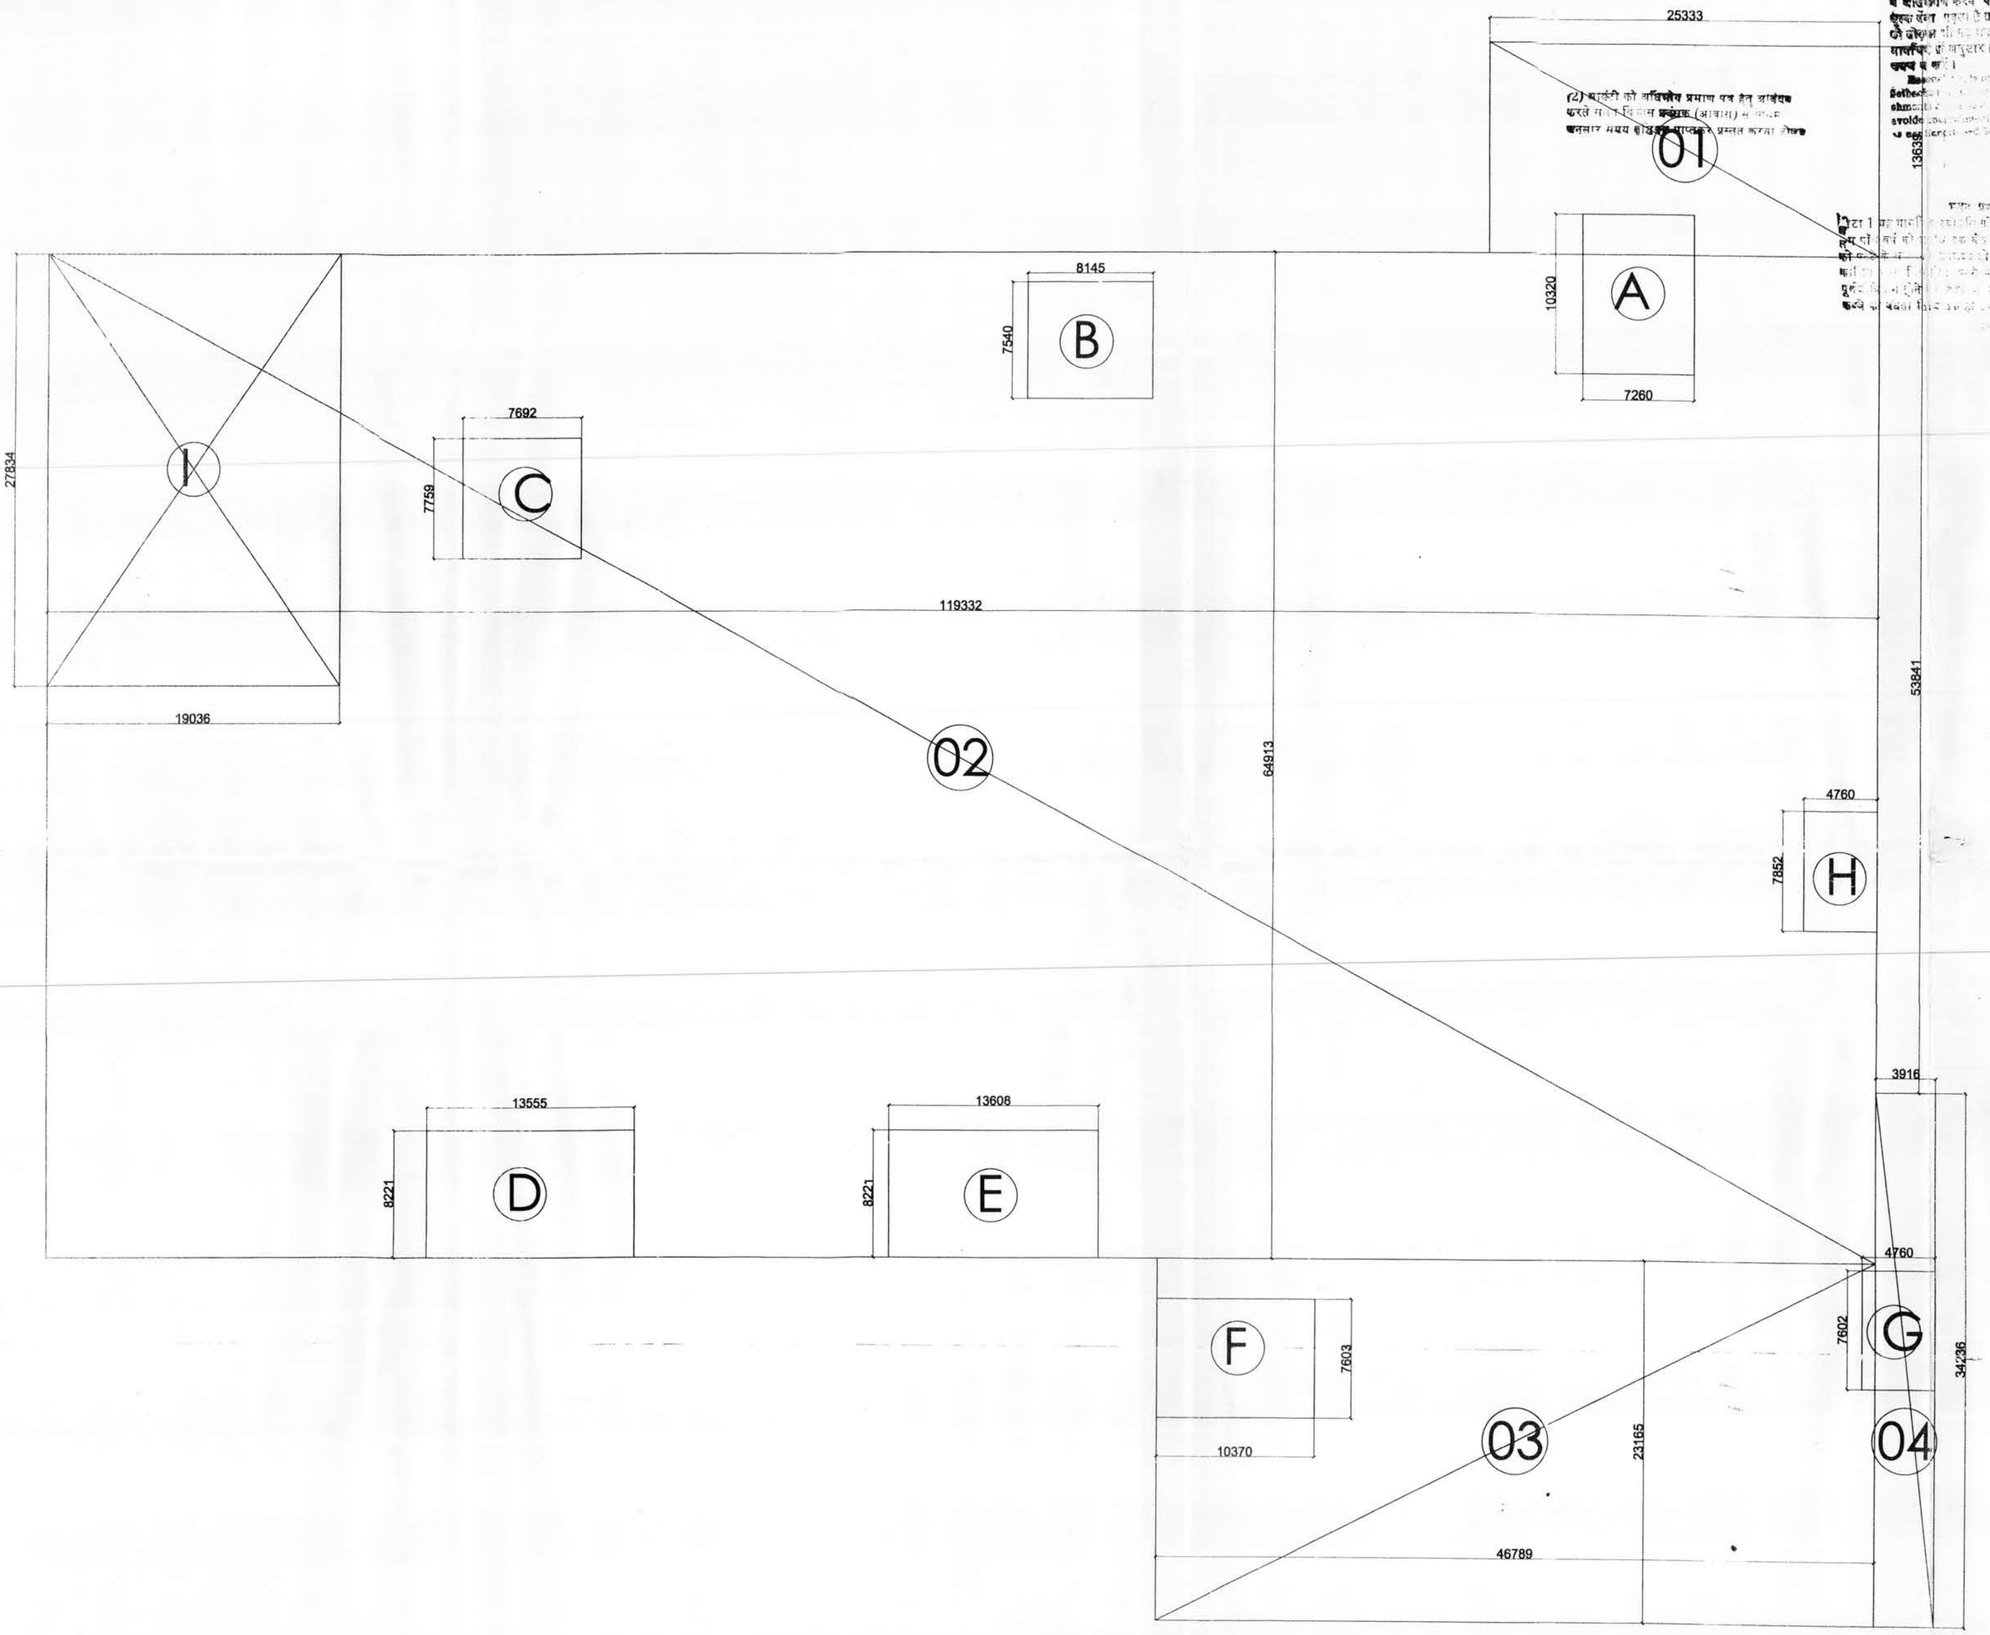

SECOND BASEMENT AREA:-

01 = 25.333 X 13.639 = 345.5 SQMT.
02 = 119.332 X 64.913 = 7746.20 SQMT.
03 = 46.789 X 23.165 = 1083.87 SQMT.
04 = 3.916 X 34.236 = 134.07SQMT.
TOTAL = 9309.64 SQMT.

USABALE PARKING :-
DEDUCTION:-(SERVICES)
A = 7.260 X 10.320 = 74.92 SQMT.
B = 8.145 X 7.540 = 61.41 SQMT.
C = 7.692 X 7.759 = 59.68 SQMT.
D =13.555 X 8.221 = 111.44 SQMT.
E = 13.608 X 8.221 = 111.87 SQMT.
F = 10.370 X 7.603 = 78.84 SQMT.
G = 4.760 X 7.602 = 36.19 SQMT.
H = 4.760 X 7.852 = 37.38 SQMT.
I = 19.036 X 27.834= 529.84 SQMT.
TOTAL AREA = 1101.57 SQMT.

TOTAL FLOOR AREA - SERVICES AREA
= 9309.64 SQMT. - 1101.57 SQMT.
= 8208.07 SQMT.

Map for proposed Building is as per Bye Laws submitted for approval Please.

Asst. Arch Architect

CLIENT'S SIGNATURE — For Aims Sanya Developers Pvt. Ltd. — Director

ARCHITECT'S SIGNATURE — GANDHI ARCHITECT Lic. No.-CA / 91/ 13852

PROJECT:-
PROPOSED :-
THE TEMPEAN AT PLOT No.- C-17.1 , SEC- 15, NOIDA
FOR AIMS SANYA GROUP

PURPOSE	LOCAL AUTHORITY SUBMISSION		ISSUE
STATUS			
DRN.		SCALE : 1:100	SUBMISSION DRAWING
CHKD.		DATE :	SECOND BASEMENT FLOOR PLAN AREA DIAGRAMS
APPVD.			

DRG. NO. DFA/SUB/124
SHEET-24
REV.

DESIGN FORUM OF ARCHITECTS
www.dfa.in
C -10, SECTOR - 3, NOIDA - 201301 (NCR D.L.I.) INDIA
TEL : +91 120 460 1000
FAX : +91 120 460 1000
dfaconsultants@gmail.com