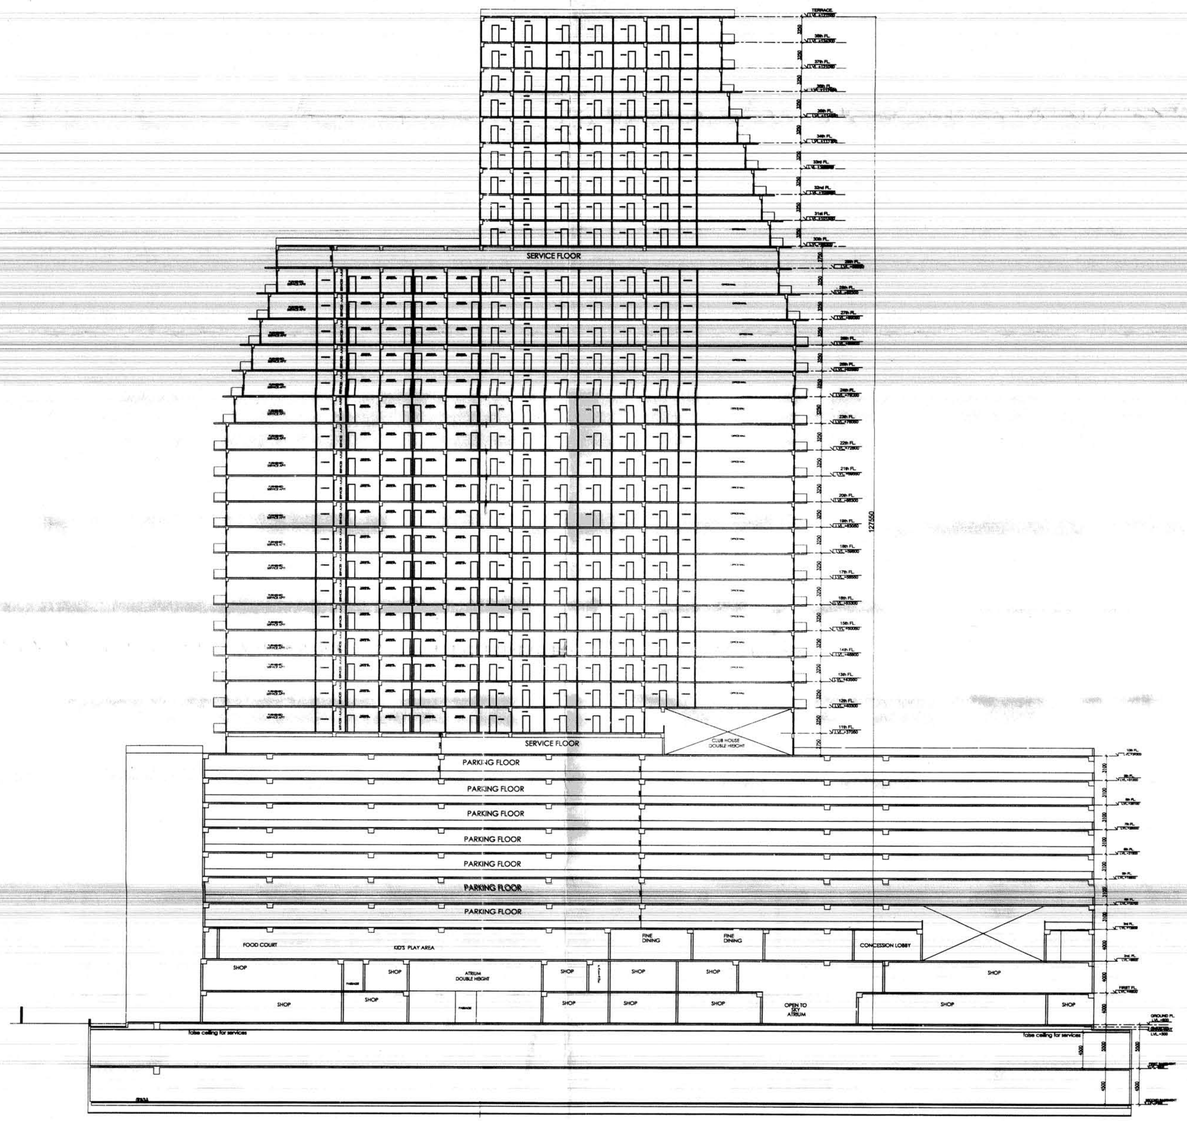

SECTION-AA

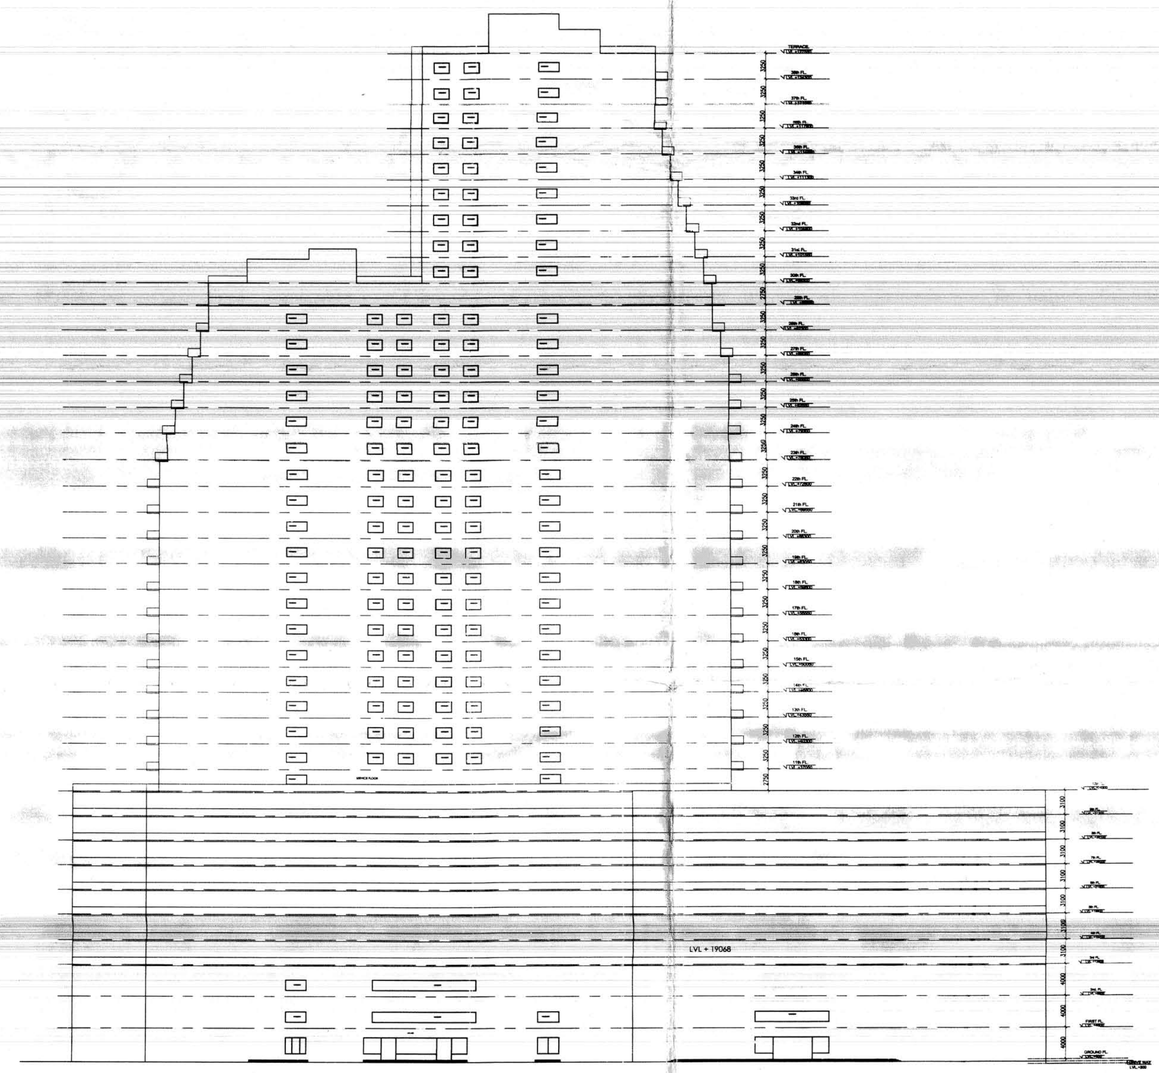

FRONT ELEVATION

CLIENT'S SIGNATURE

For Aims Sanya Developers Pvt. Ltd.

Director

ARCHITECT'S SIGNATURE

RAJIV GANDHI
ARCHITECT
LIC. NO.CA / 91/ 13852

PROJECT:-

PROPOSED :-

THE TEMPEAN AT PLOT No.- C-17/1 ,
SEC- 15, NOIDA
FOR AIMS SANYA GROUP

PURPOSE	LOCAL AUTHORITY SUBMISSION	Map for proposed Building as per Bye Laws, submitted for approval. Please.	
STATUS		ISSUED	
DRN.		SCALE : 1:100	SUBMISSION DRAWING
CHKD.		DATE :	SECTION / ELEVATION
APPVD.			

DESIGN FORUM OF ARCHITECTS
www.dfa.in
C - 10, SECTOR - 3, NOIDA - 201301
(NCR DELHI) INDIA
TEL : +91 120 4561 1000
FAX : +91 120 4561 1000
dfaconsultants@gmail.com

DRG. NO.
DFA/SUB/125
SHEET-25
REV.

N