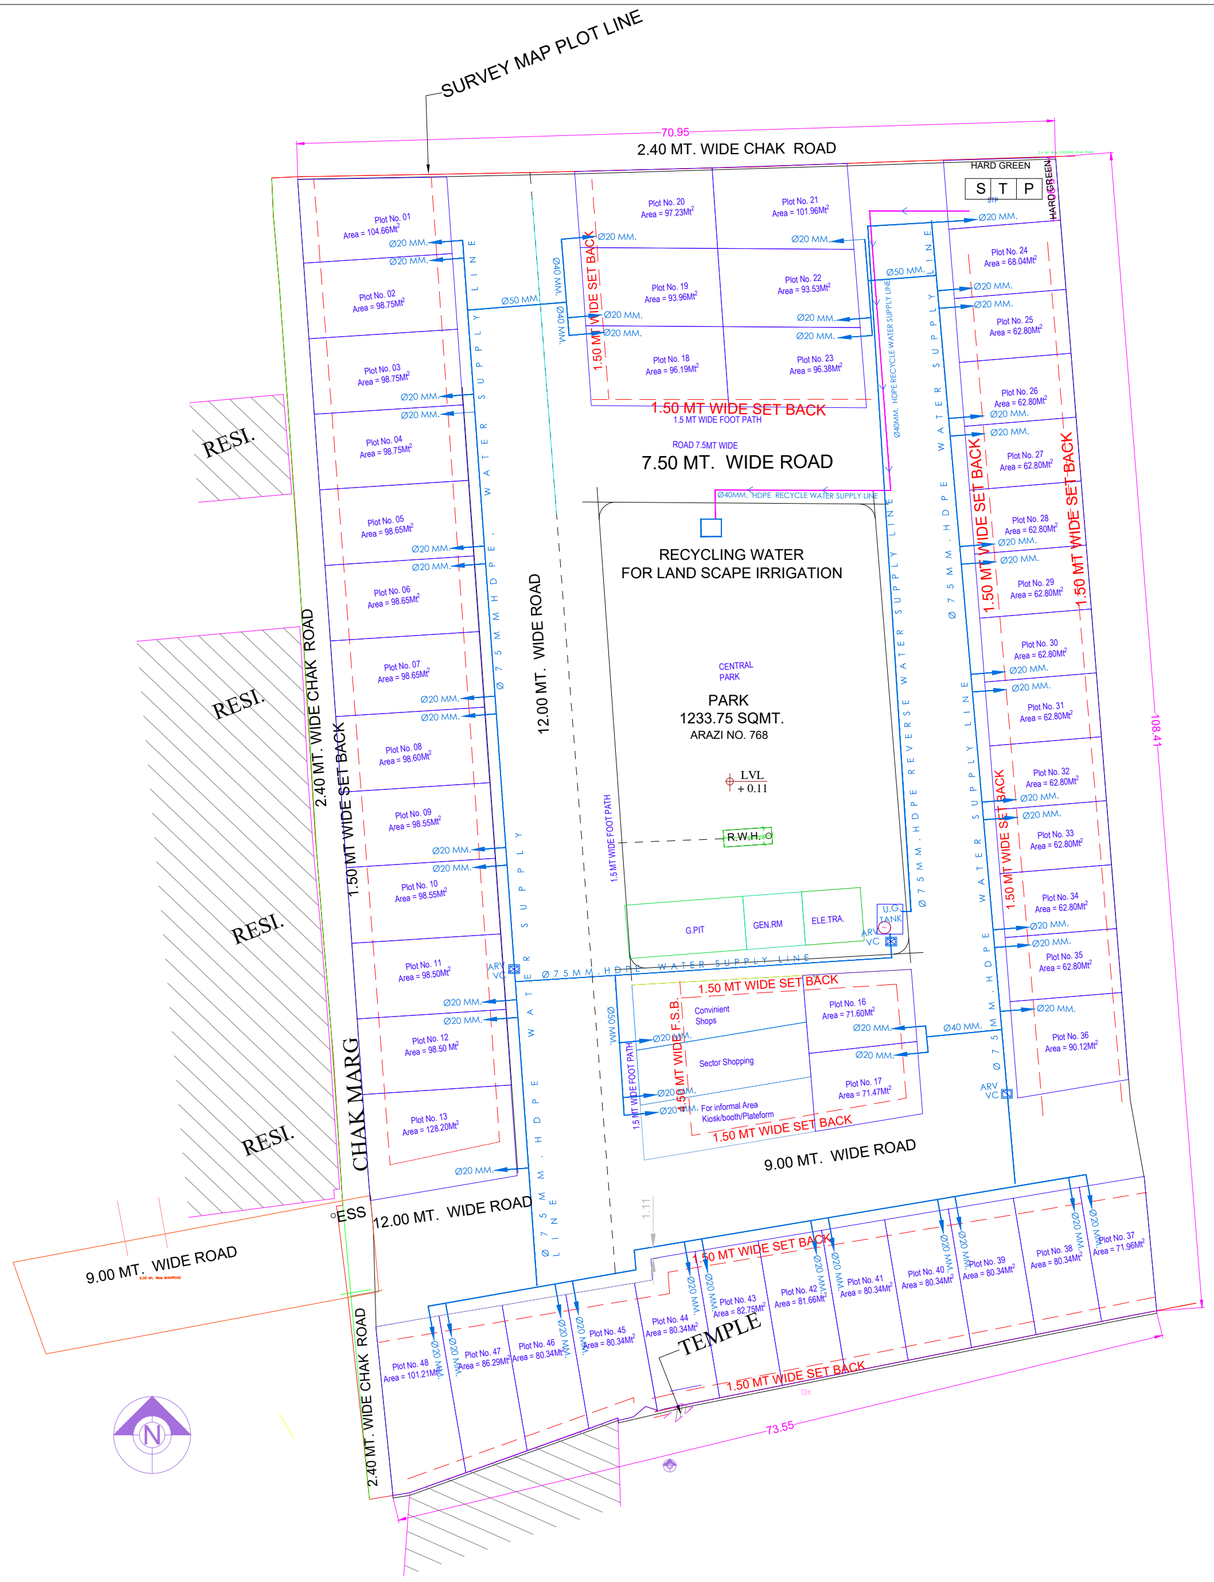

LAYOUT PLAN

Rev.	Date	By	Description	Checked	Approved

Xrefs:

PROJECT: Palm Villas

CLIENT: **PROPOSED LAYOUT PLAN OF PART OF ARAZI NO. 768 MAUJA ANDAWA JHUNSI , DISTT-PRAYAGRAJ.**

ARCHITECT:

AL-DESIGN ARCHITECTS
BUILLDING NO TC-V-13-2A, BEHIND HDFC BANK, VIBHUTI KHAND, GOMTI NAGAR, LUCKNOW 226010
Email - aldesignlko@gmail.com
CONTACT- +91 - 9450366934, +91 - 9540465512

SCALE:		CURRENT STATUS:	
		Title: DRINKING WATER LAYOUT PLAN	
Designed AD	Drawn PARTIBHA		
Checked	Date 04-01-23	Drawing No: Rev.R-3	Sheet Sheet Size: A2