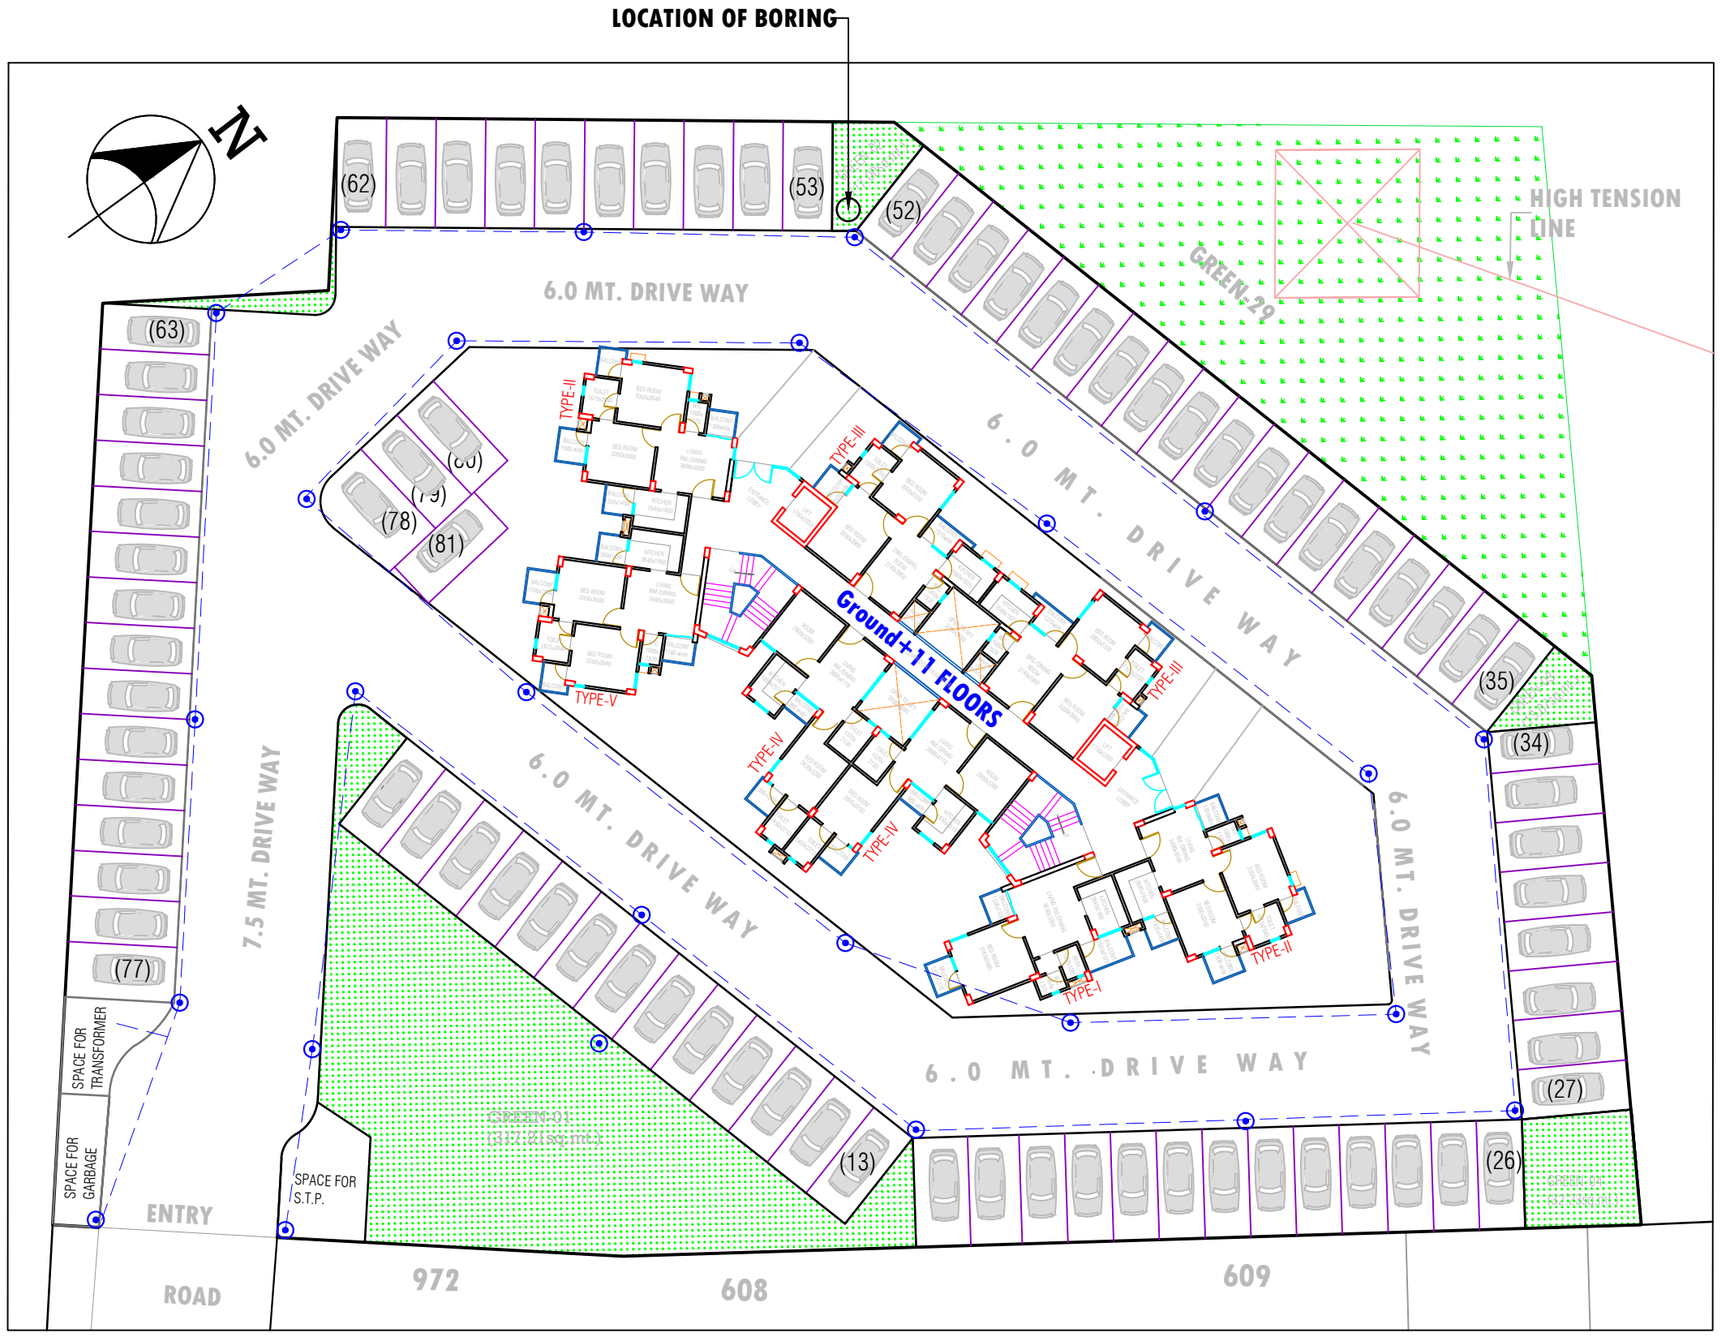

LEGEND:

ELECTRIC LINE: — — — — — — — —

POLE LIGHT: ⊙

EXTERNAL ELECTRICAL LAYOUT

(SCHEMATIC DIAGRAM)

GROUP HOUSING-ELDECO CITY DREAMS ON PLOT NO. G.H.-06 AT ELDECO CITY, I.I.M.ROAD,LUCKNOW.

PROMOTER: ELDECO

DEVELOPER: ELDECO CITY LTD.

SCALE: 1:100

DRG.NO. SERVICES/07

espaces
Ar.Sanjay Kumar Gupta
108,F. Floor,Corporate Chamber-1,
Vibhuti Khand,Gomti Nagar,
Lucknow-226010
Ph.No.4065958,9415114589
email-espaces_arch@rediffmail.com