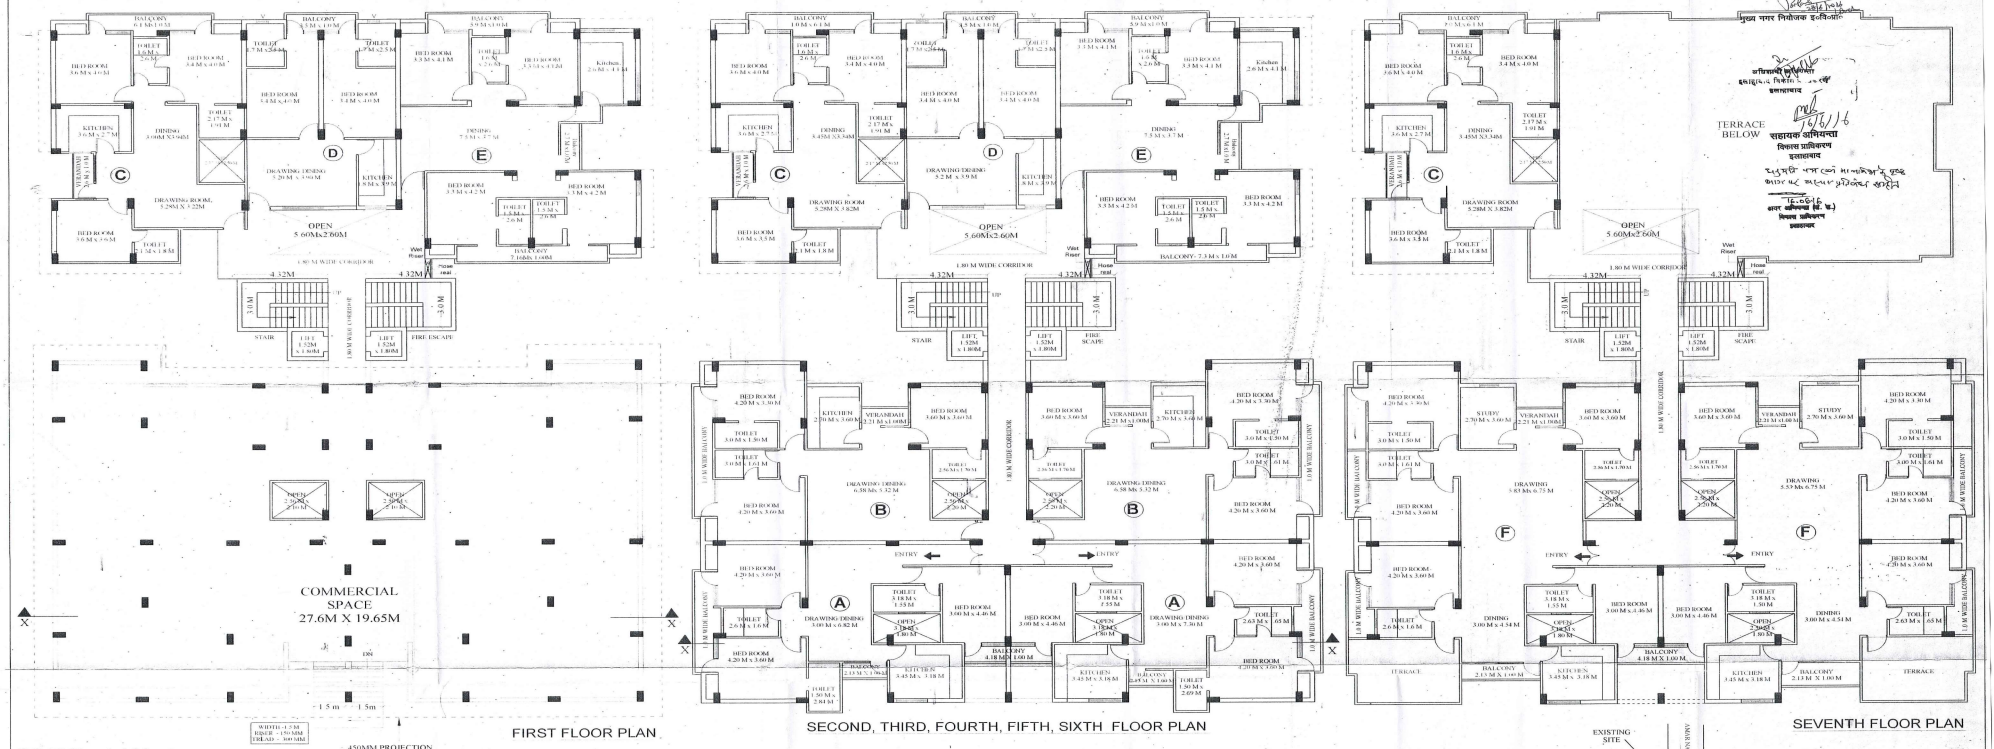


FIRST FLOOR PLAN

SECOND, THIRD, FOURTH, FIFTH, SIXTH FLOOR PLAN

SEVENTH FLOOR PLAN

SCALE = 1:100

WIDTH - 1.5M
RISER - 150 MM
TREAD - 300 MM

450MM PROJECTION FOR ELEVATION

PROPOSED GROUP HOUSING BUILDING ON PART OF SITE NO 246-A, 246-B, 246-C, 246-E, 246-F, 246-G, 246-H M.G.MARG ALLAHABAD,OLD PART PORTION PREMISES NO. 246/62 M.G. MARG AND ALSO PART PORTION OF FREE HOLD SITE NO. 61, GEORGE TOWN, ALLAHABAD.

BELONGINGS TO.
MR. PIYUSH RANJAN AGARWAL
M/S PIYUSH BUILDCON INDIA PVT. LIMITED.

W N E S

OWNER'S SIGN

FOR PIYUSH BUILDCON INDIA PVT. LTD.

DIRECTOR

ARCHITECT SIGN

ANIL K. GUPTA
B. Sc., B. ARCH.
ARCHITECT
Regd. No. CA/89/12467

AAKRITI
architects & engineers
k-1 prayag kunj, strachey road
allahabad ph. 2260373

मानचित्र/डी०ओ०-मैप
इलाहाबाद विकास प्राधिकरण
इलाहाबाद

मुख्य नगर नियोजक इलाहाबाद

सहायक अभियन्ता
विकास प्राधिकरण
इलाहाबाद

अधिशासी अभियन्ता
इलाहाबाद विकास प्राधिकरण
इलाहाबाद

यह स्वीकृत/निर्माण अनन्तिम है। पूर्णता प्रमाण-पत्र प्राप्त करने के बाद ही इस परिसर का वास्तविक प्रयोग किया जा सकेगा।