यह स्कीम/निर्माण अनन्तिम है। पूर्णता प्रमाण-पत्र प्राप्त करने के बाद ही इस परिसर का वास्तविक उपयोग किया जा सकेगा

अवर अभियन्ता
इलाहाबाद विकास प्राधिकरण
इलाहाबाद

अधिशासी अभियन्ता
आवास/व्यय विभाग प्राधिकरण
इलाहाबाद

सहायक अभियन्ता
विकास प्राधिकरण
इलाहाबाद

अवर अभियन्ता
इलाहाबाद विकास प्राधिकरण

इलाहाबाद विकास प्राधिकरण
मानचित्र सं. 117 अ०/(ले०स्वा०)जोन-1/शु०स्वी/2014-15
दिनांक 01/10/2018

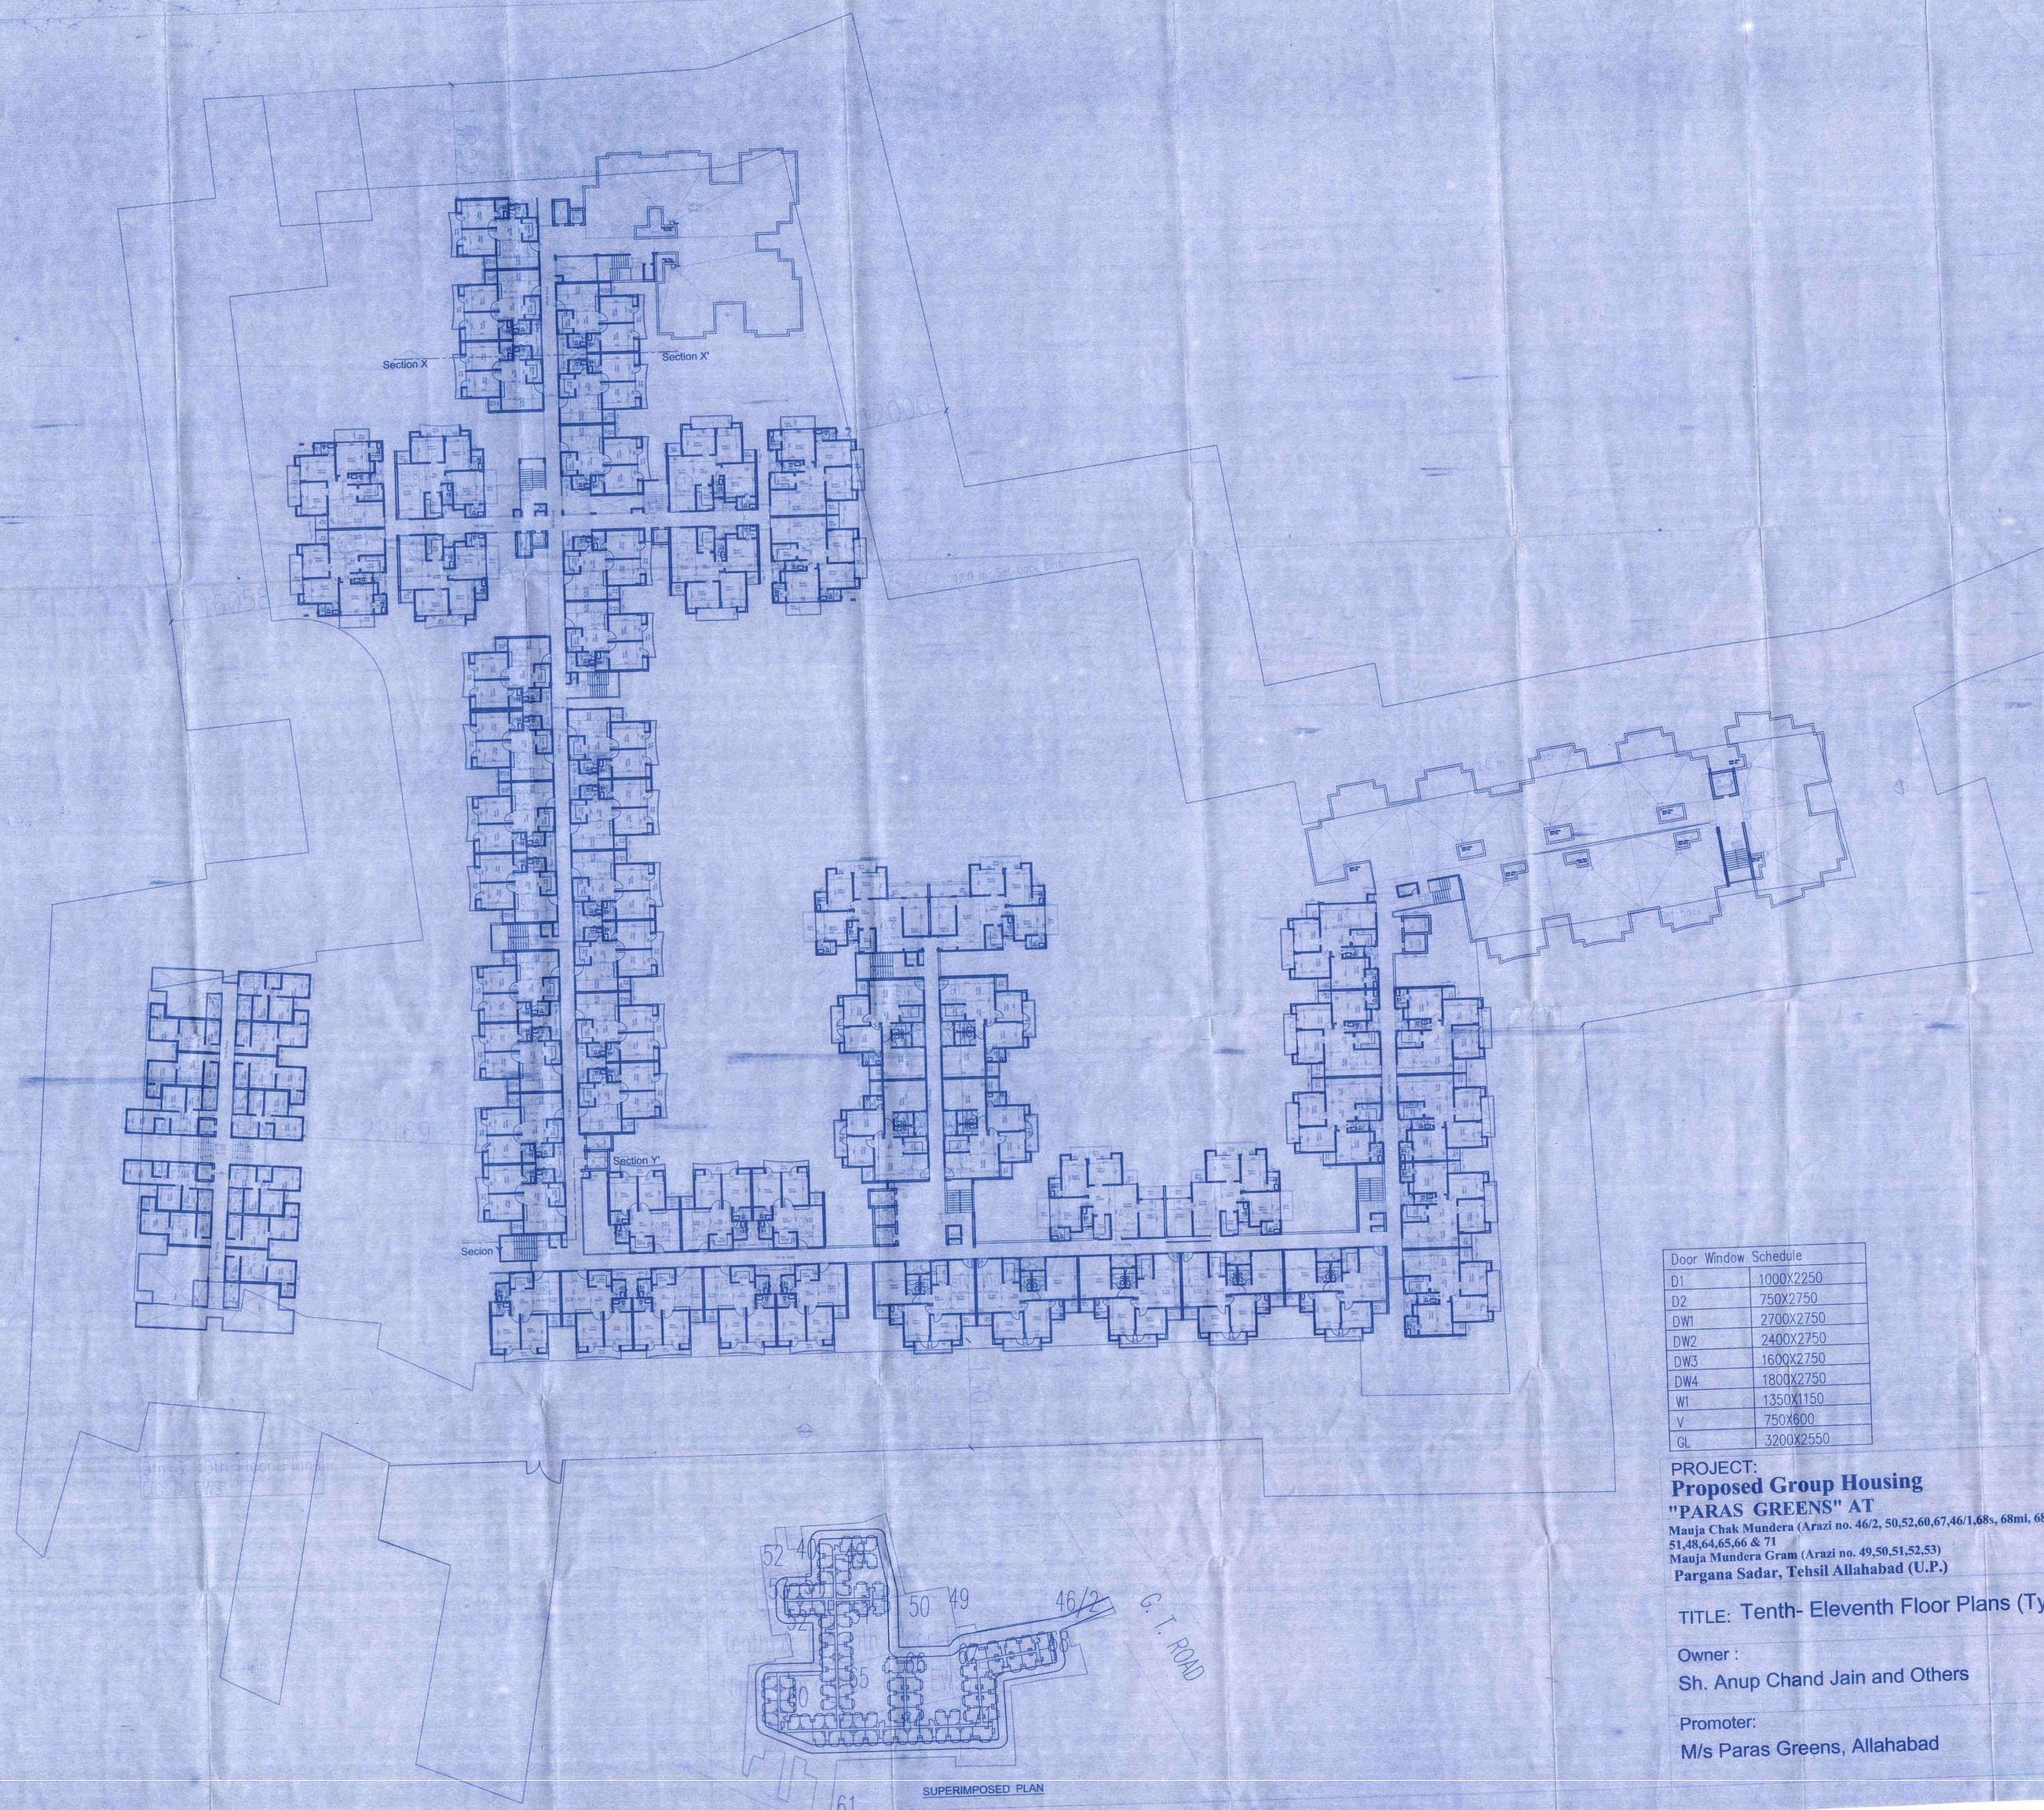

Declaration : This is to Certify That The Drawings Have Been Prepared as per Building Bye-Laws of 2008 modified 2012 and further modified vide GO No. 462/8-3-16-34Vividh/08 dated 17-06-2016 and National Building Code of 2005.

Door Window Schedule	
D1	1000X2250
D2	750X2750
DW1	2700X2750
DW2	2400X2750
DW3	1600X2750
DW4	1800X2750
W1	1350X1150
V	750X600
GL	3200X2550

PROJECT:
Proposed Group Housing
"PARAS GREENS" AT
Mauja Chak Mundera (Arazi no. 46/2, 50,52,60,67,46/1,68s, 68mi, 68mi, 61, 51,48,64,65,66 & 71
Mauja Mundera Gram (Arazi no. 49,50,51,52,53)
Pargana Sadar, Tehsil Allahabad (U.P.)

TITLE: Tenth- Eleventh Floor Plans (Typ)

Owner :
Sh. Anup Chand Jain and Others

Promoter:
M/s Paras Greens, Allahabad

DRG NO : 1 A-3
DLT : SK
SCALE : 1:250

NORTH

Architect :
Shivarpit Katoch
115, Block IV, First Floor Ganga Shopping Complex
Sector-29, Noida (U.P.)
Ph.no.- 0120-4271580

Owner :
For PARAS GREENS
Partner
For PARAS GREENS
Partner

Architect :
SHIVARPIT KATOCH
(ARCHITECT)
CA/99/25542