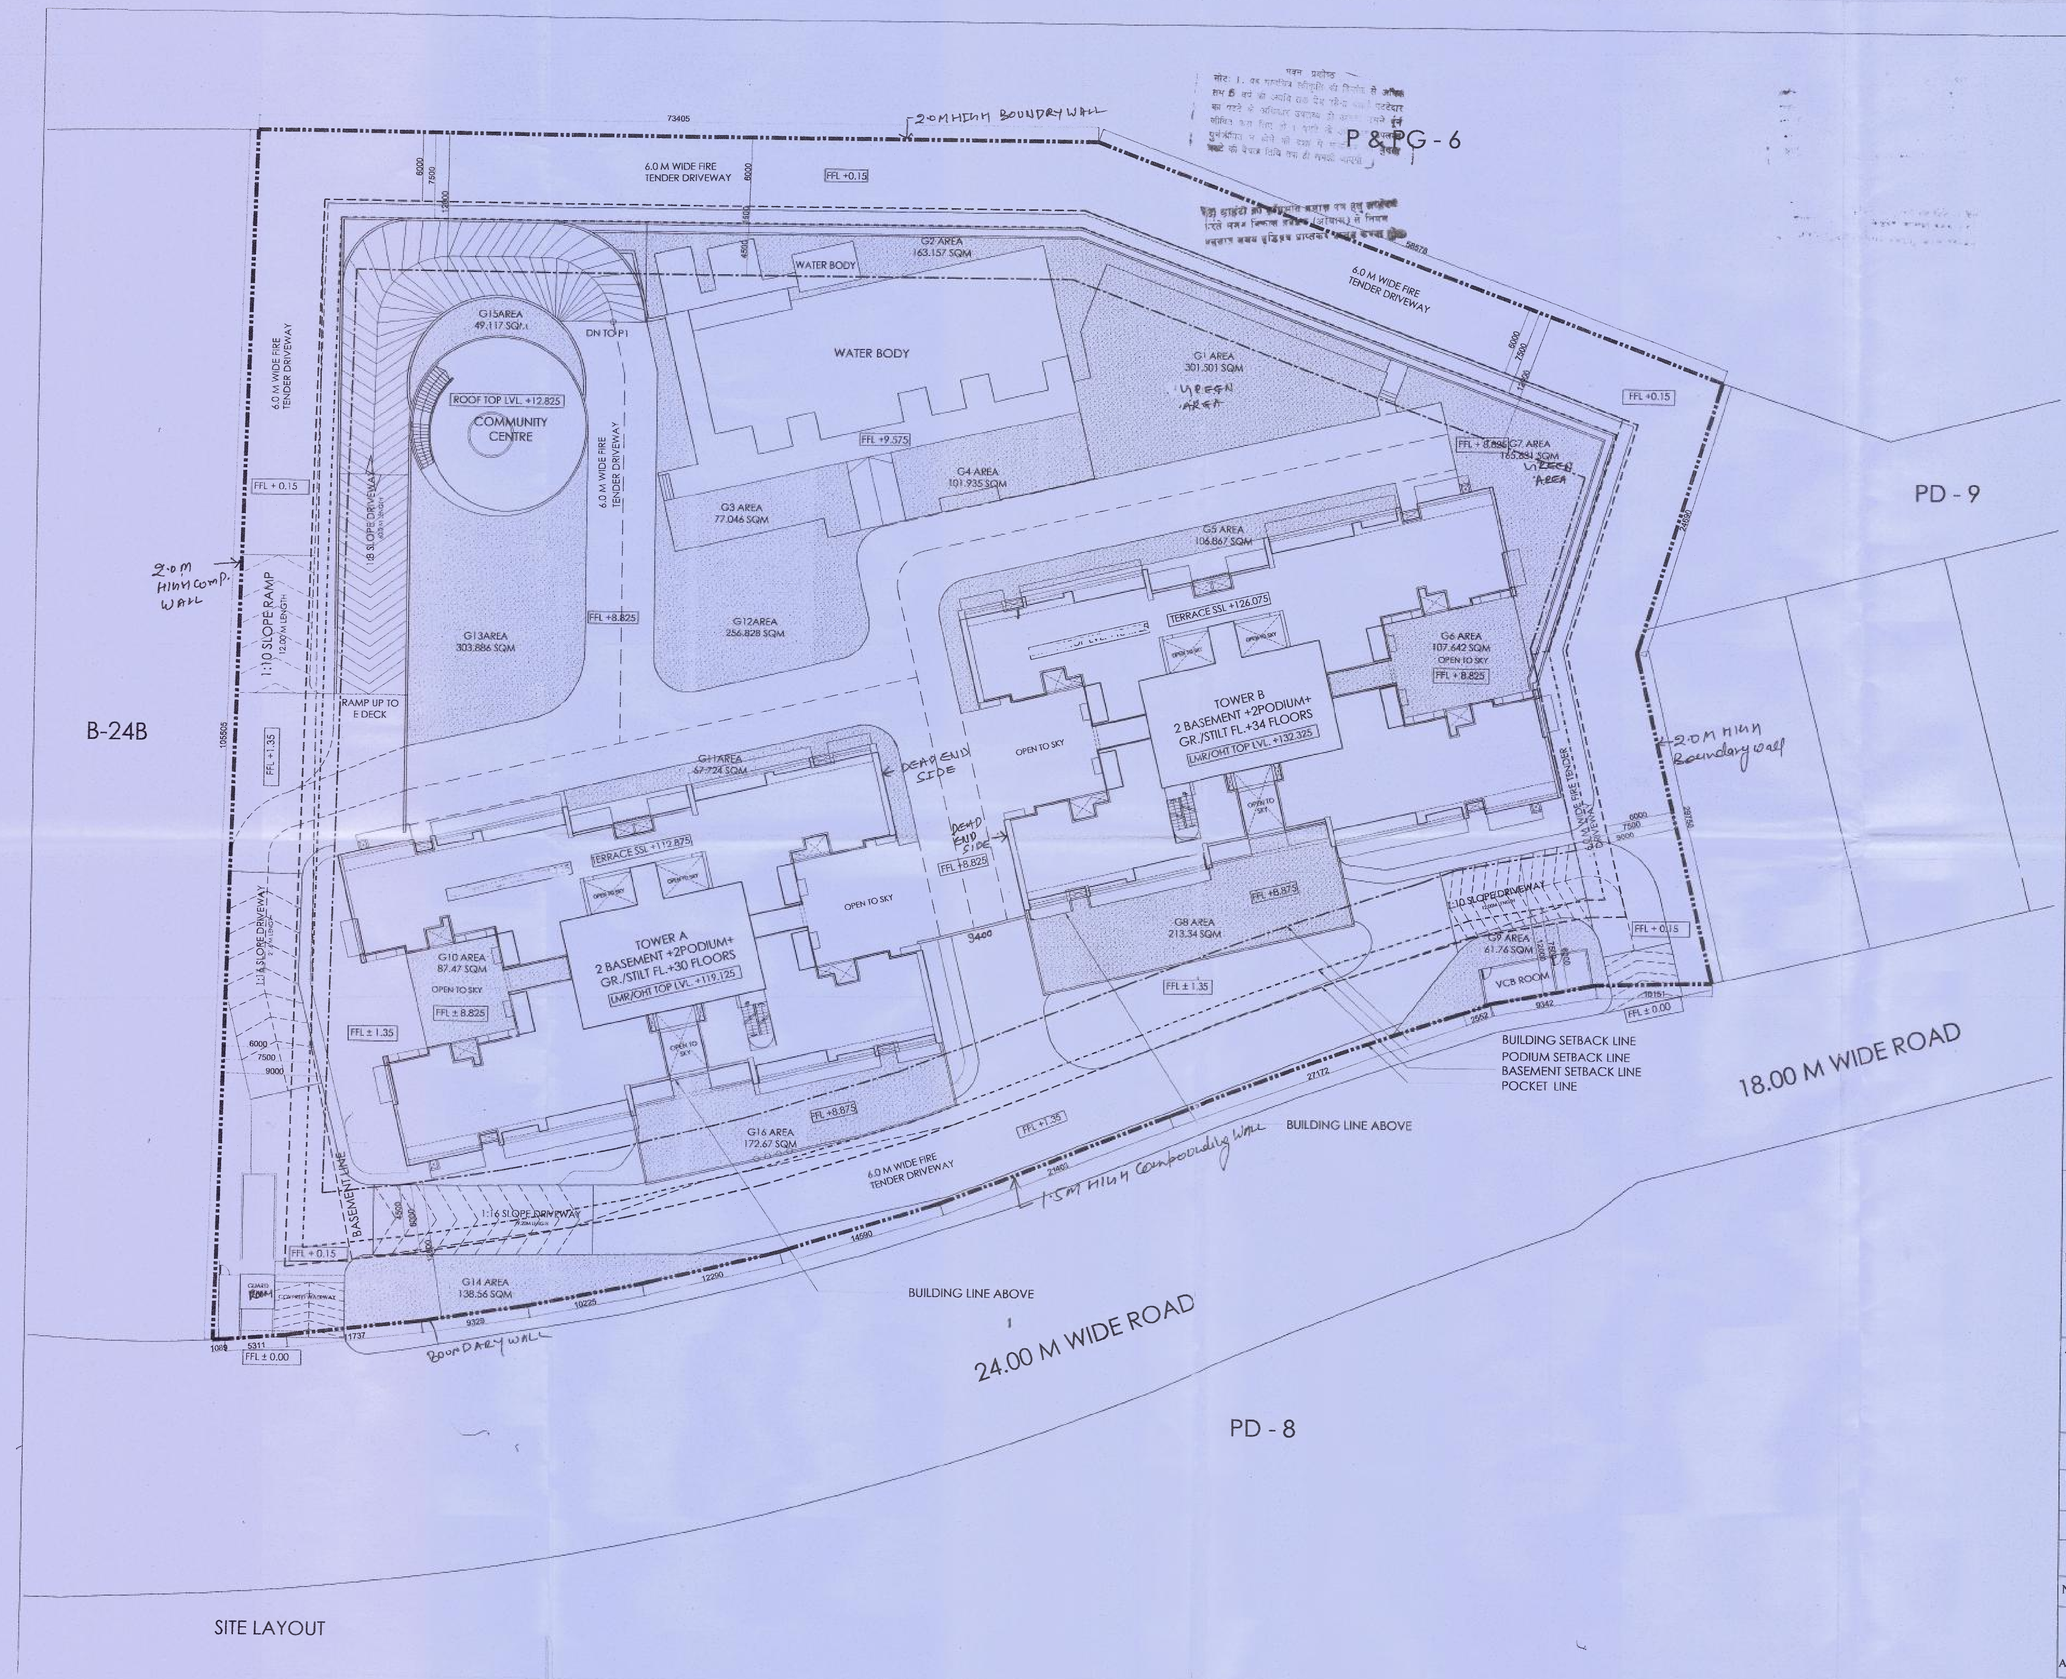

SITE LAYOUT

MASTER PLAN

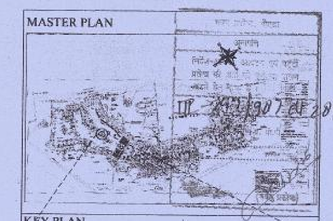

KEY PLAN

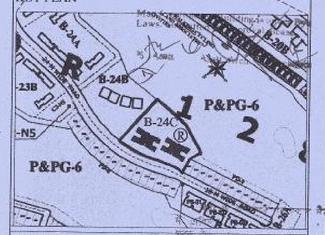

Notes:

Town Planner's Signature

Architect's Signature

RAJIV GOEL
CA/76/2361

Owner's Signature

For Jaypee Infratech Limited
Authorised Signatory

Consultant

R.N.Gupta & Associates
Consulting Engineers, Architects & Valuers
E-1, Sector-55, Noida
Phones - (+120) 4321556
email - info@rngcorp.com

Owner

JAYPEE INFRATECH LTD.

Drawing Title

SITE PLAN

Job Title

PROPOSED HOUSING BUILDING ON POCKET NO. B-24 C, (PROJECT VISTA) JAYPEE WISHTOWN SECTOR 128 NOIDA, UP

Scale	Job No.
1:250	1310
Date: APRIL 2017	Drawing No. 01A

Dealt by	Checked by	Revision No.
SANDEEP	GABAR	

NOIDA AUTHORITY:

Associate Architect	Architect	Chief Architect