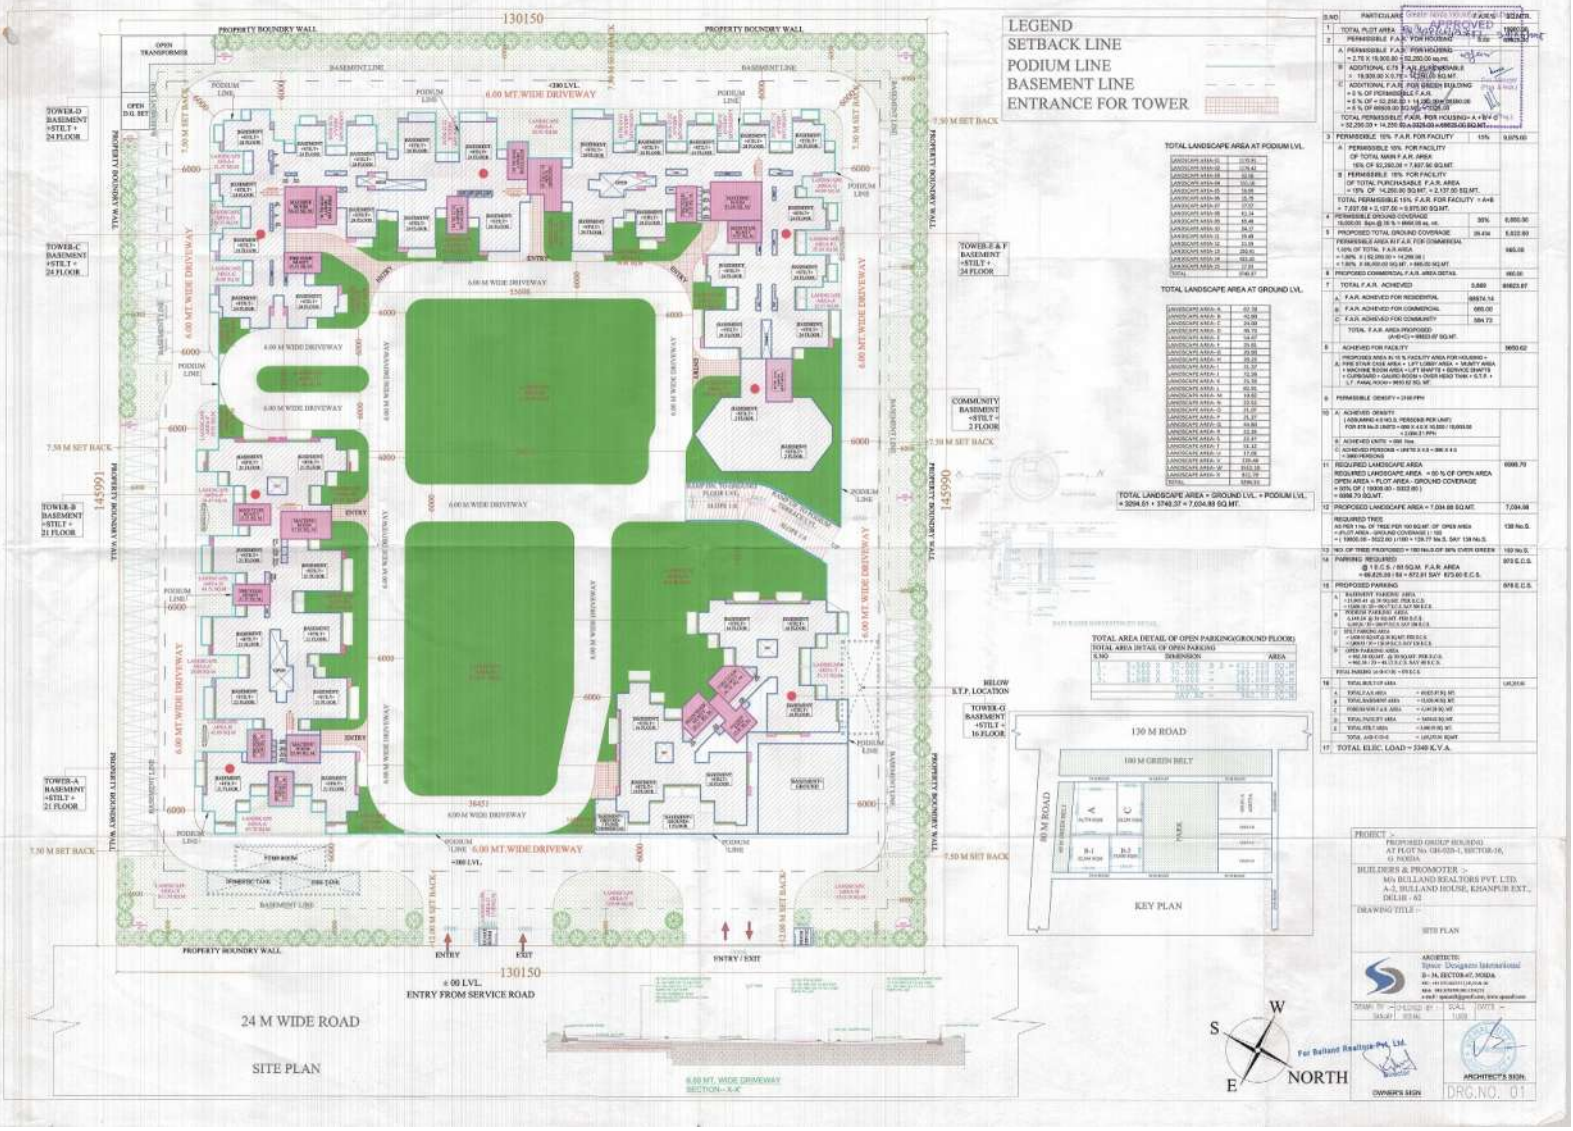
LEGEND
SETBACK LINE
PODIUM LINE
BASEMENT LINE
ENTRANCE FOR TOWER
130150
145991
145990
36451
PROPERTY BOUNDRY WALL
6.00 MT. WIDE DRIVEWAY
24 M WIDE ROAD
SITE PLAN
ENTRY
EXIT
ENTRY / EXIT
± 00 LVL.
ENTRY FROM SERVICE ROAD
TOWER-A BASEMENT +STILT + 21 FLOOR
TOWER-B BASEMENT +STILT + 21 FLOOR
TOWER-C BASEMENT +STILT + 24 FLOOR
TOWER-D BASEMENT +STILT + 24 FLOOR
TOWER-E & F BASEMENT +STILT + 24 FLOOR
TOWER-G BASEMENT +STILT + 16 FLOOR
COMMUNITY BASEMENT +STILT + 2 FLOOR
BELOW E.T.P. LOCATION
TOTAL LANDSCAPE AREA AT PODIUM LVL.
TOTAL LANDSCAPE AREA AT GROUND LVL.
TOTAL LANDSCAPE AREA = GROUND LVL. + PODIUM LVL. = 3294.51 + 3740.37 = 7,034.88 SQ.MT.
TOTAL AREA DETAIL OF OPEN PARKING(GROUND FLOOR)
TOTAL AREA (STILT OF OPEN PARKING)
S.NO DIMENSION AREA
130 M ROAD
100 M GREEN BELT
80 M ROAD
KEY PLAN
APPROVED
W
S
E
NORTH
For Bulland Realtors Pvt. Ltd.
Director
OWNER'S SIGN
ARCHITECT'S SIGN.
DRG.NO. 01
PROJECT :-
PROPOSED GROUP HOUSING
AT PLOT No. GH-020-1, SECTOR-16,
G. NOIDA
BUILDERS & PROMOTER :-
M/s BULLAND REALTORS PVT. LTD.
A-1, BULLAND HOUSE, ESANPUR EXT.,
DELHI - 62
DRAWING TITLE :-
SITE PLAN
ARCHITECTS:
Space Designers International
B - 36, SECTOR-67, NOIDA
SCALE
DATE
6.00 MT. WIDE DRIVEWAY
SECTION - X-X'