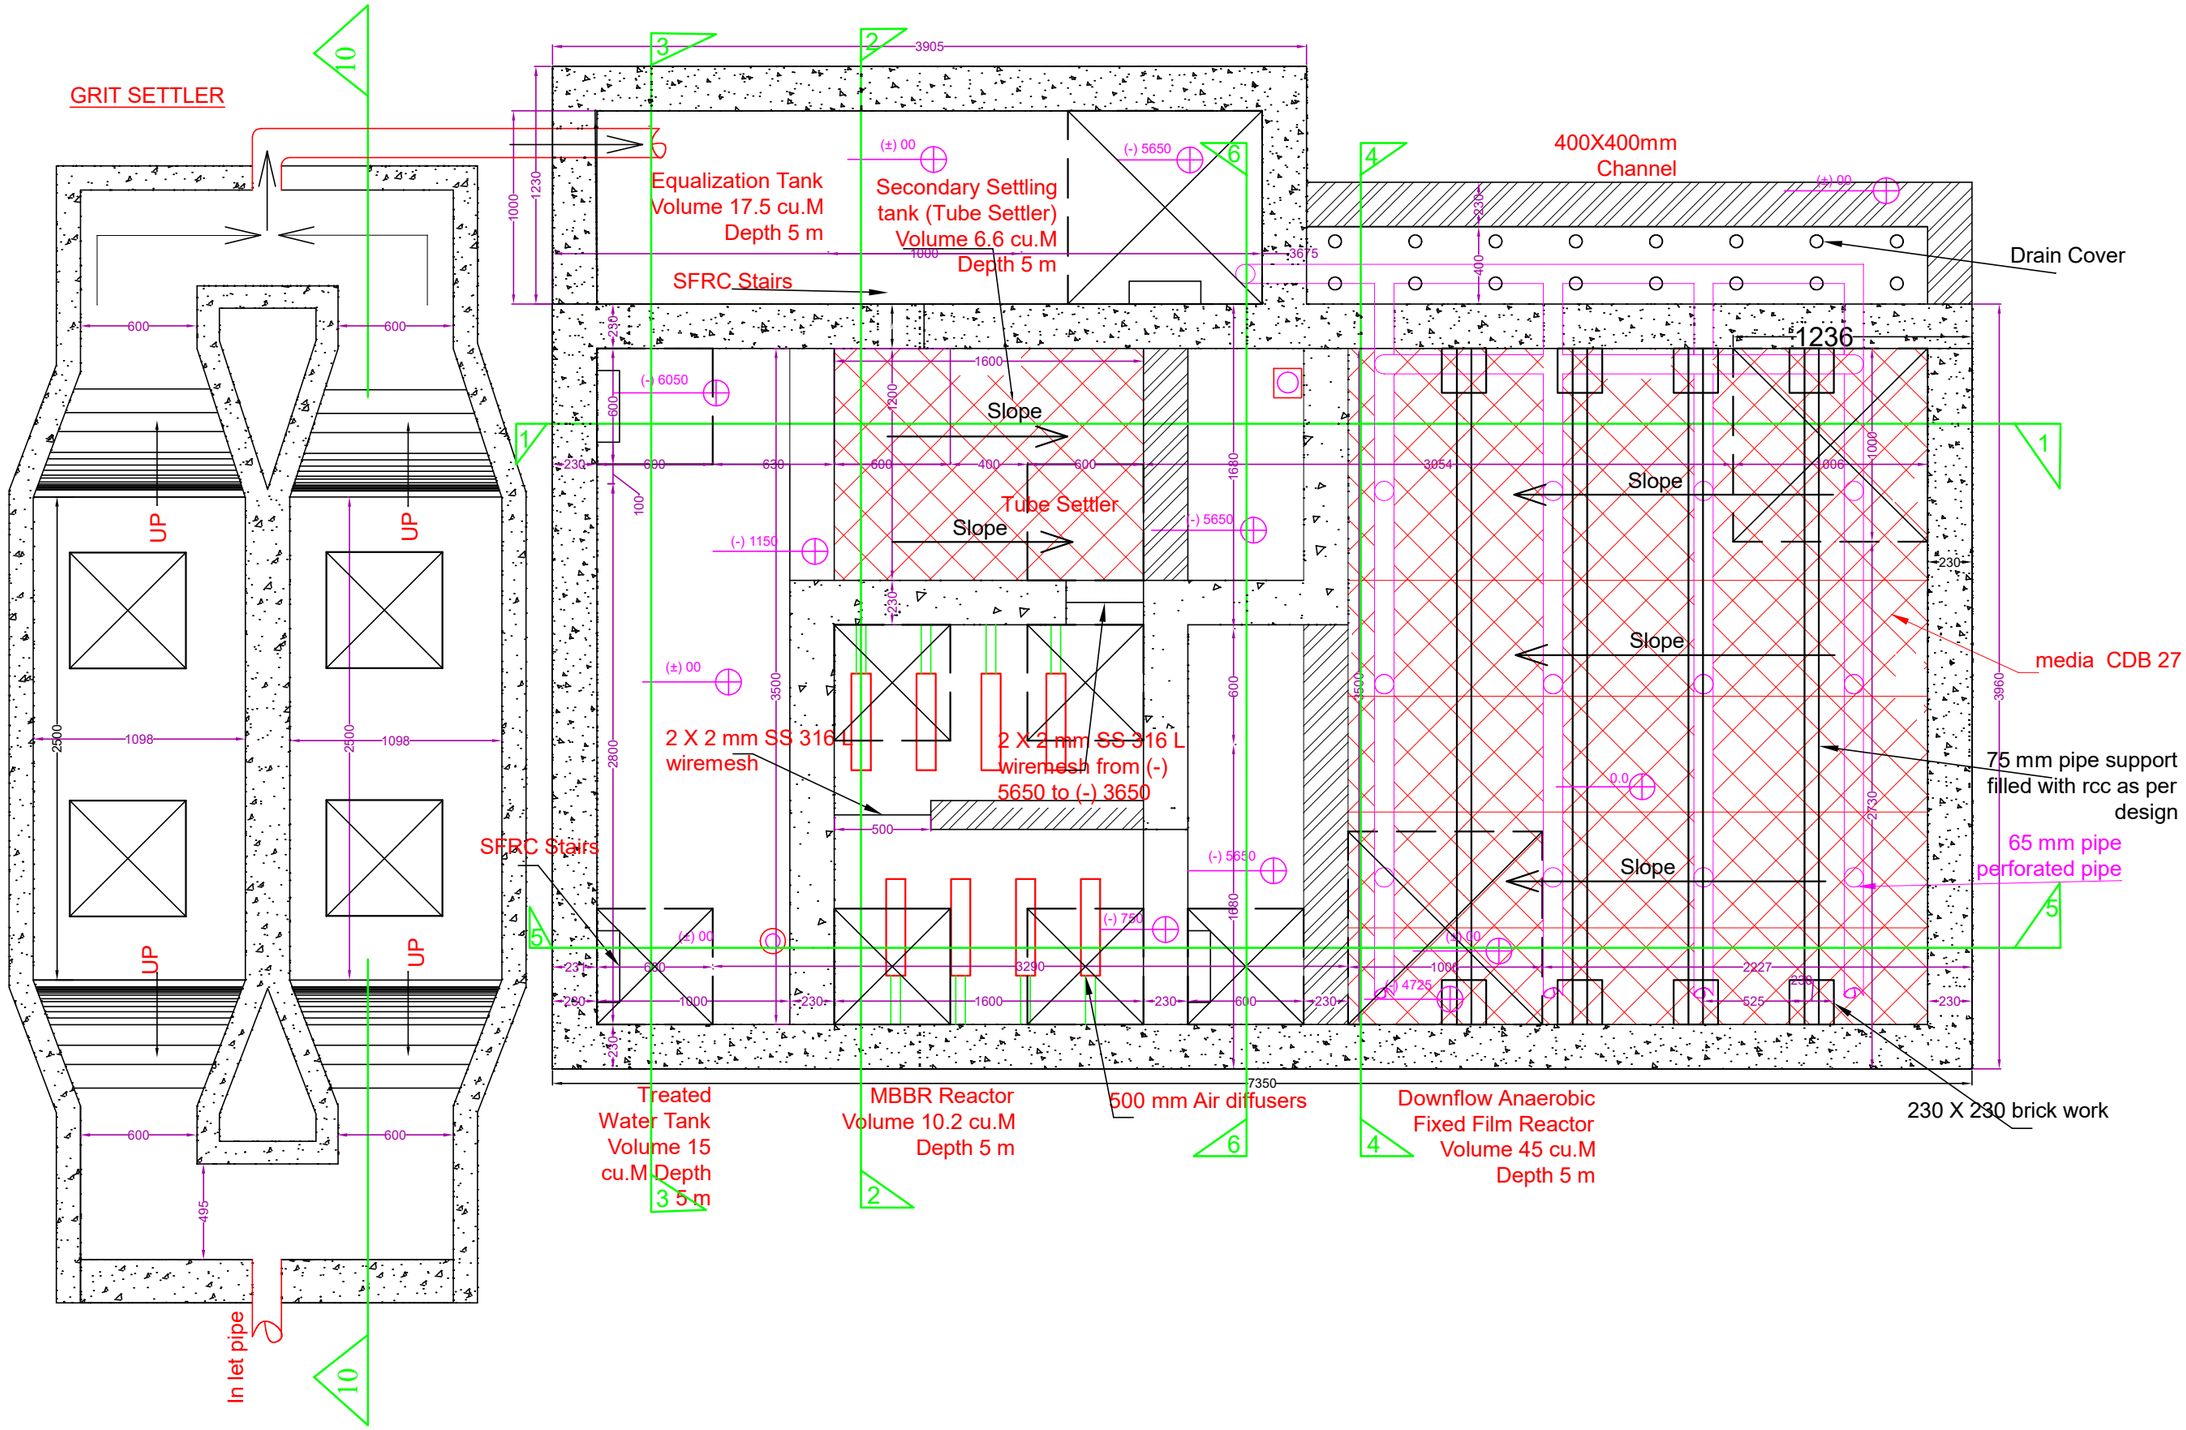

This drawing and/or its contents,information, and principles of design are the exclusive property of Dass Rasayanic Services, Agra and is submitted to you with the agreement that it is not to be reproduced in any manner, copied, or modified, nor is it to be relayed in part or in whole to any other firm or individual for any other project except by written agreement with DASS RASAYANIC SERVICES

ISO 9001
ISO 14001

DASS RASAYANIC SERVICES
(An ISO 9001:2008 Company)
(An ISO 14001:2008 Company)
#441,H.I.G., Sector - 16,
Sikandra Awas Yojna, Sikandra
Agra- 282007 (U.P.)
Phone & Fax: +91-562-2641866 (24)
mail:- info@wateronline.co.in, drs@wateronline.co.in
web:- www.wateronline.co.in

DRS

SHEET DETAILS :

Sheet No. :	Sheet Size :	Version:
1	A3	V1

Engineers' Details:
Drawn By:- Ankit Sachdeva
Design Engineer-PHE
Checked By:- Dinkar Saxena

Current Version Notes:-

Technical Notes:-

NORTH:

Drawing Title: STP(70 KLD)

Project Name: Krishna Avenue,Agra

Signature(Issued By):

For engineering details please
refer to see attached calculations.All structural
detail are suggestive in nature and are need to
haverevision by structural engineers.

PURPOSE OF DRAWING :
Tender | Approval | G.F.C.

Signature (Drawn By):

Drawing Number:- DRS/D191/STP/15

Date:- 3rd DECEMBER, 2015

Client's Name: M/s Vishwkarma Constructions

Version Details:- Version No:- Ver- 1
Date Of Version:- 03/12/2015
Description:- STP(70 KLD)Main Plan

Previous Version No. & Date:-
Ver- 1 03/12/2015
Version Notes:

Previous Version No. & Date:-
Version Notes:

Previous Version No. & Date:-
Version Notes:

CONSULTANT :-
DINKAR SAXENA
M.Sc., M.I.E., C.Eng., F.I.P.H.E.
CHARTERED ENGINEER