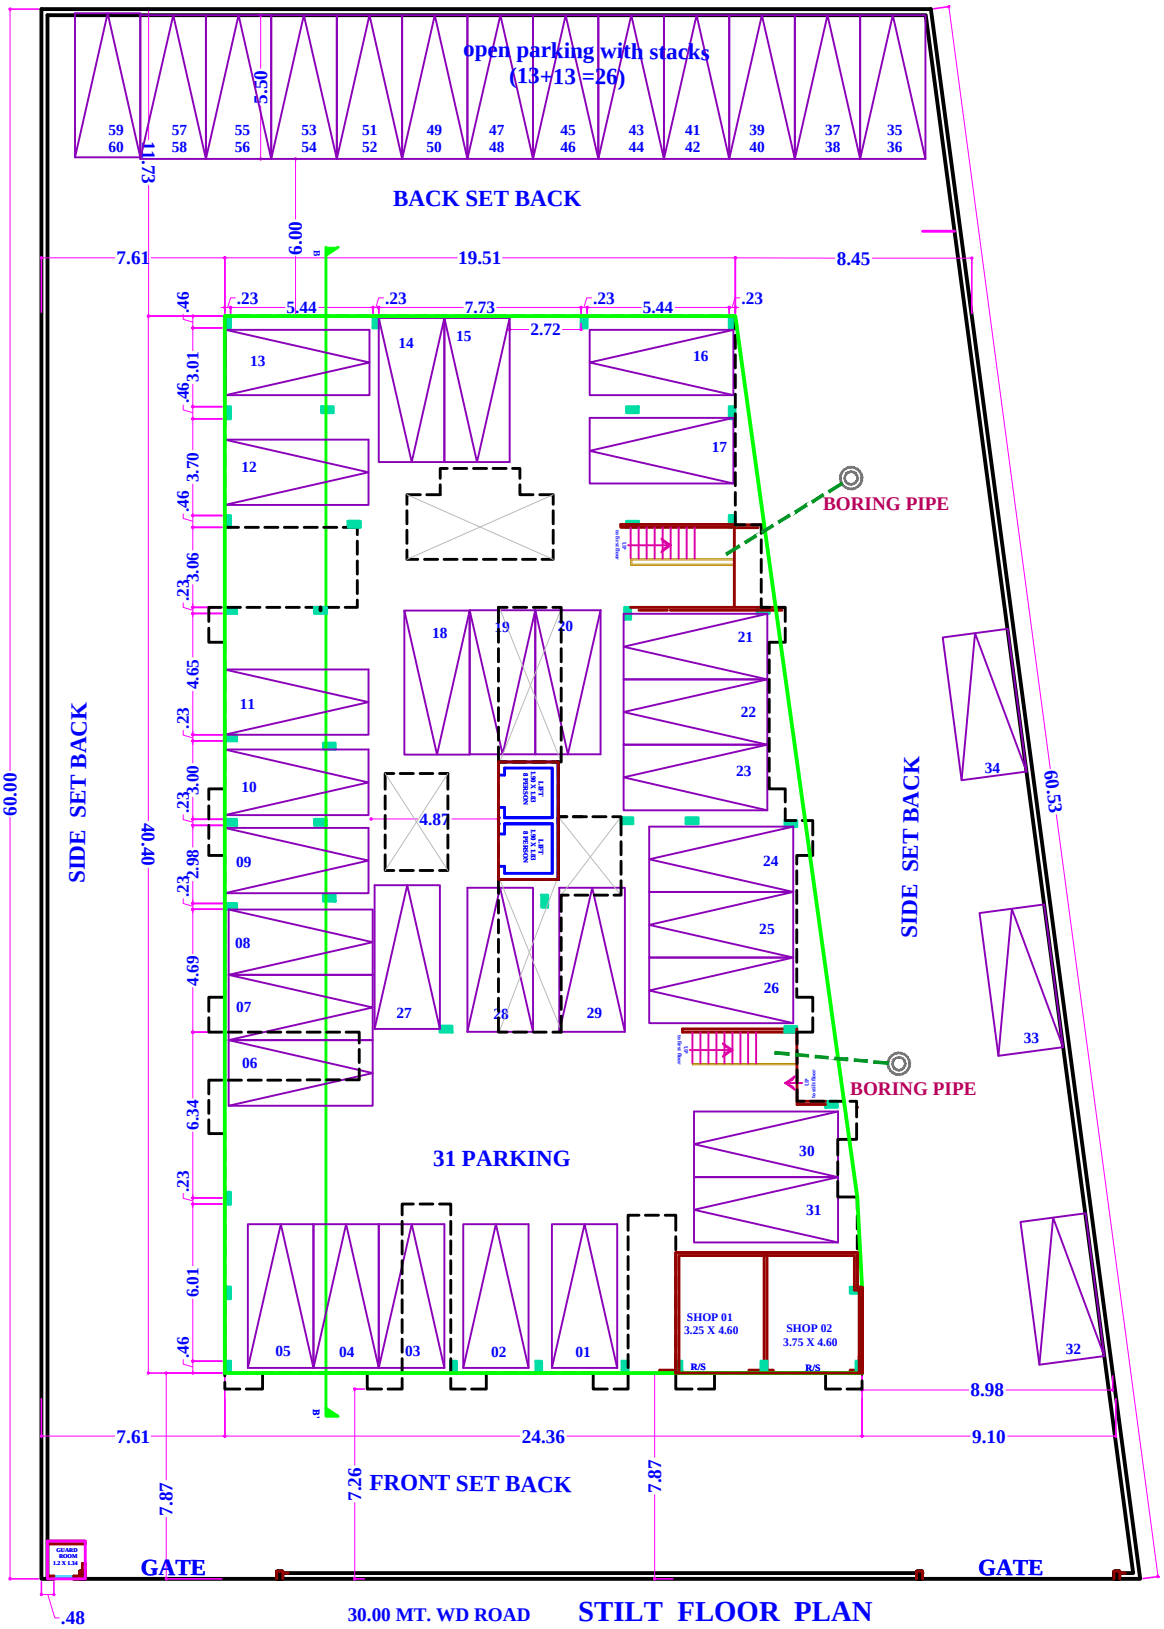

STILT FLOOR PLAN

GROUND FLOOR PLAN

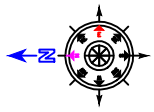

BORING LINE

SCALE:- 1:100

CERTIFICATE

CERTIFIED THAT THERE IS NO PROP.OR ROAD MAINTAINED BY ANY GOVT. DEPARTMENT OR. BELONGING TO RLWAY.ADM. WITH IN 30.48 MT. FROM THE SITE IN QUESTION

SPECI FICATION

LEAN CONC. IN FOUNDATION 1:4:8
B/W IN SUPER.ST. 1:6
CEMENT PLASTER 1:5

PROPOSED PLAN OF RESIDENTIAL BUILDING ON
M-2 AT CHAKERY L.I. & C.F AREA G.T. ROAD KANPUR

OWNER'S SIGN

ENGINEER'S /ARCHITECT'S SIGN .

TAG INFOTECH & PROJECTS
PROJECT MANAGEMENT SERVICES
16/17 (1)B.CIVIL LINES,KANPUR-1
Ph.: 9839034410
Web : www.tagprojects.in