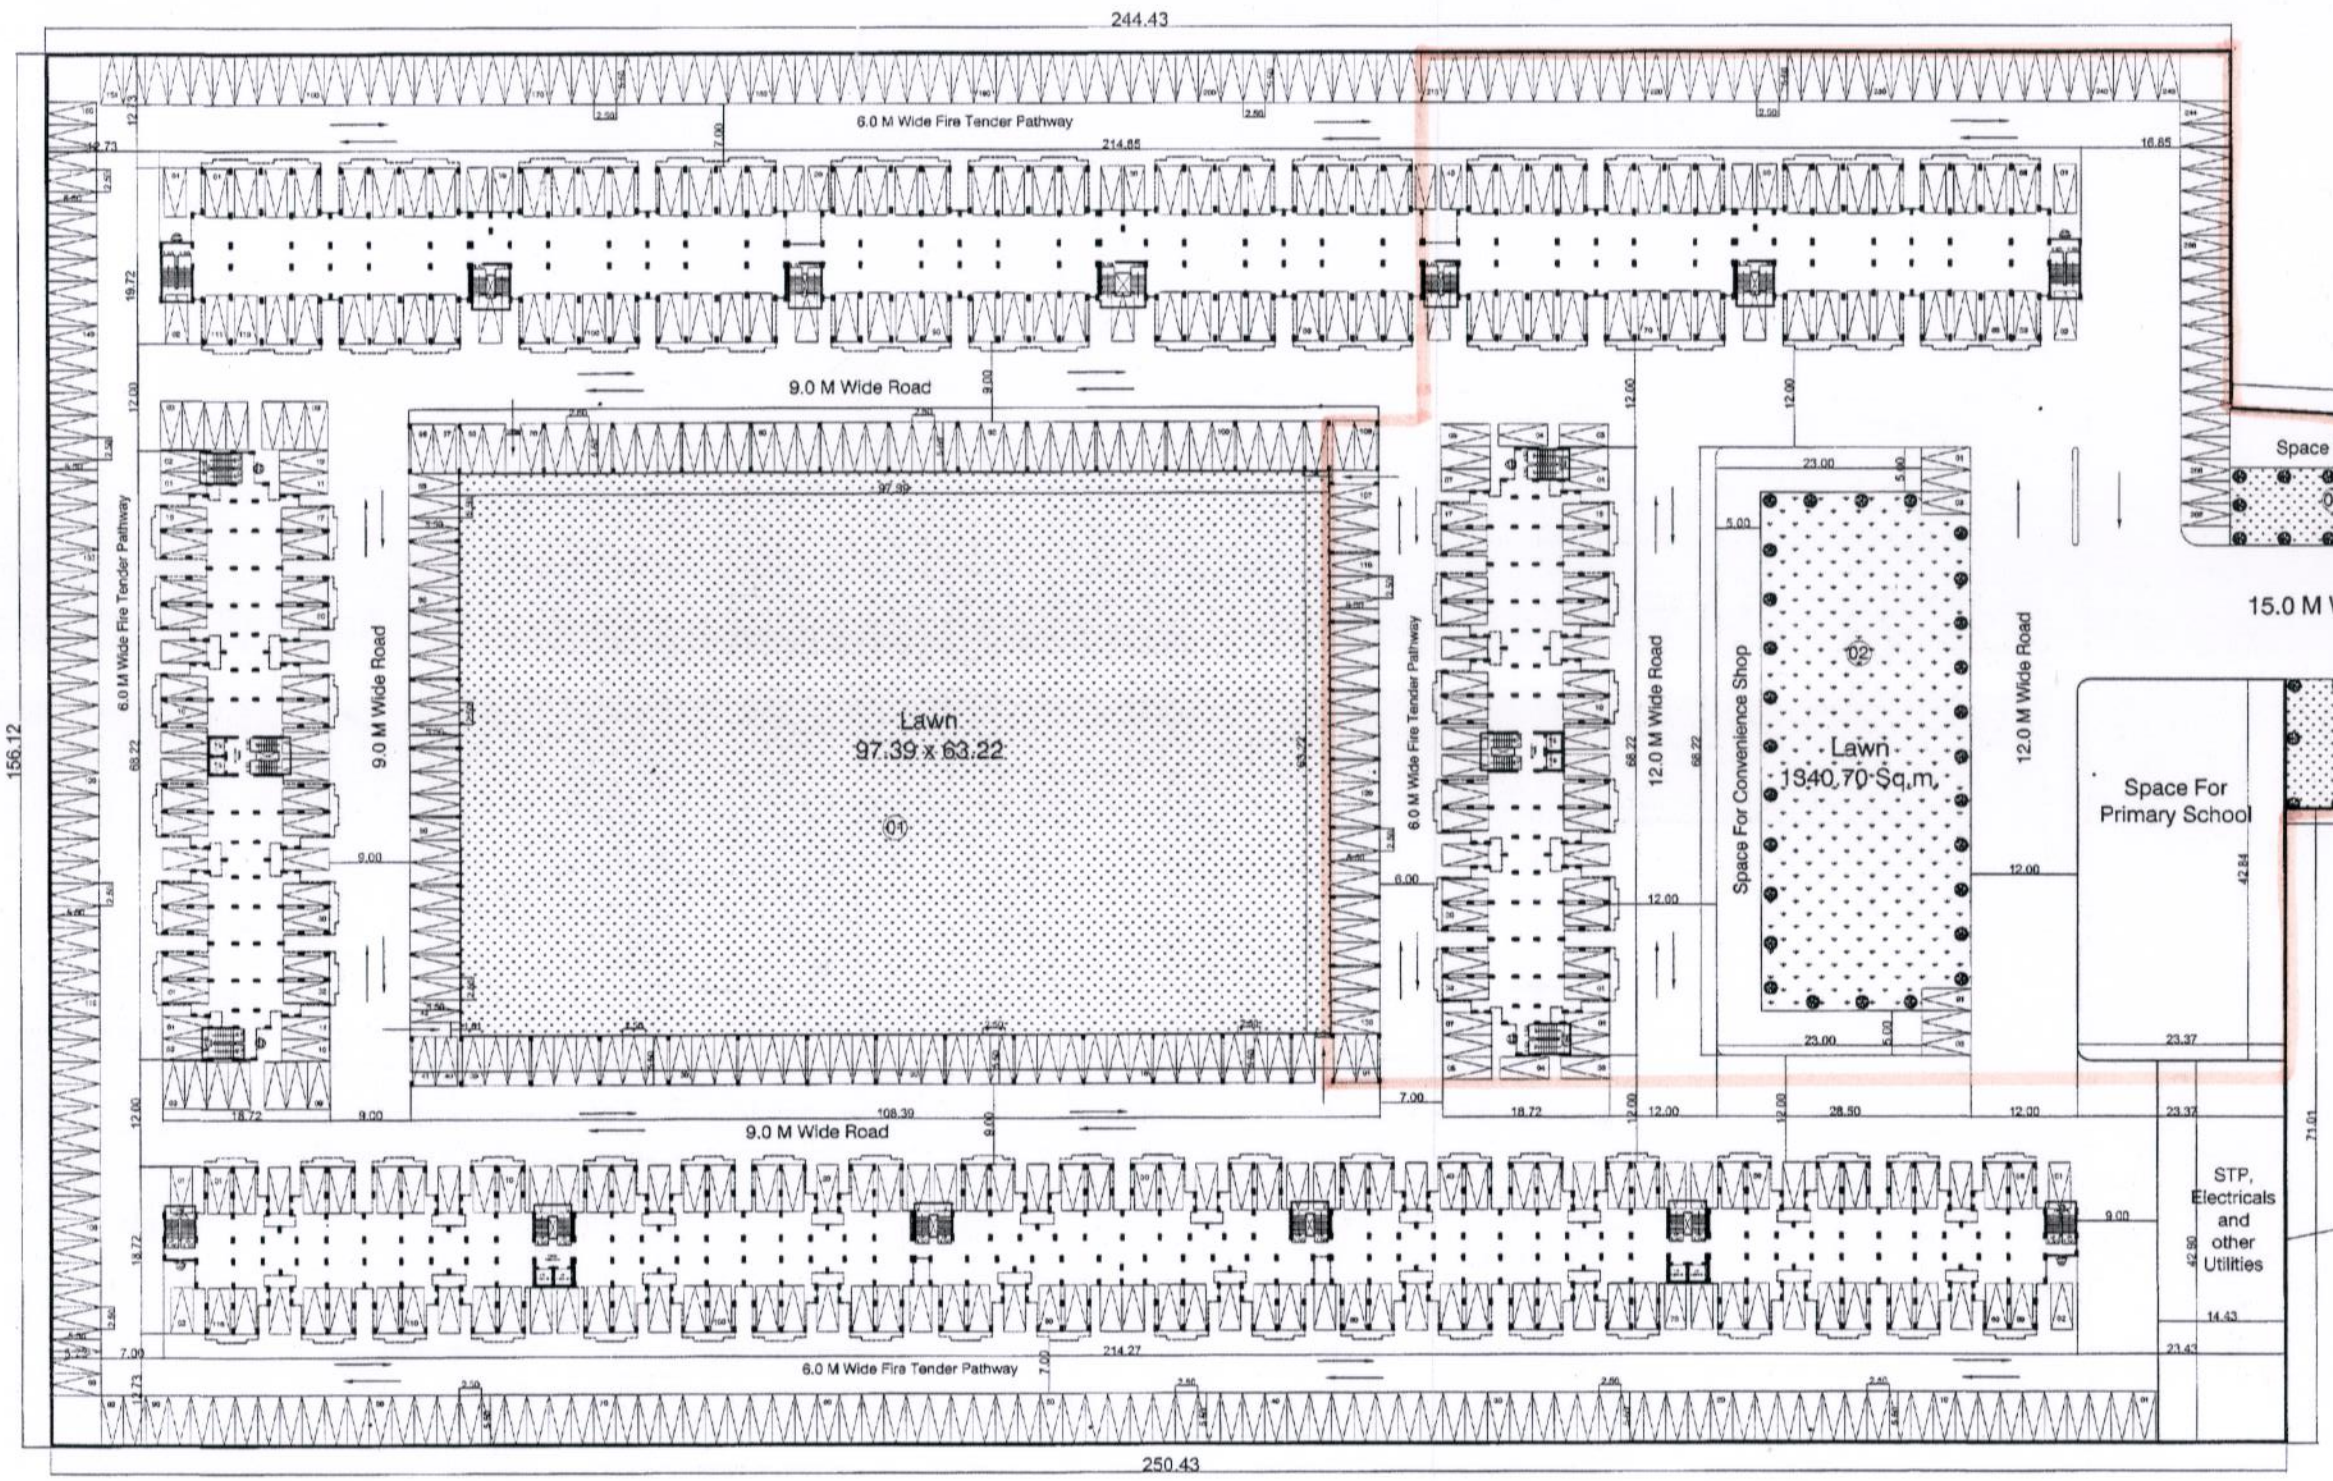

PARKING LAYOUT
1:1000

PARKING CALCULATION

TOTAL NOS. OF UNIT = 1332 NOS.
(RULE - 1 CAR PER 2 UNIT)
CARS REQUIRED = 1332 X $\frac{1}{2}$ =666 CAR

(RULE - 10% EXTRA CAR FOR VISITORS)
CARS REQUIRED FOR VISITORS= 666 X $\frac{10}{100}$ =66.6 CAR
Say = 67 CAR
TOTAL NOS. OF CAR REQUIRED
= 666 + 67 = 733 CAR'S

NO. OF CARS PROVIDED = 733 CAR'S

PARKING CHART

SNO.	FLOOR OF PARKING	NO. OF CARS
1.	COVD. PARKING(Single Parking)	427
2.	OPEN PARKING (Single Parking)	306
	TOTAL	733

For Ratan Housing Development Limited
(Dhananjay Tiwari)
Authorised Signatory

PROPOSED RESIDENTIAL APARTMENT BUILDING PLAN ON ARAZI NO. 719 Part., 720 Part., 721 Part., 722 Part., 723 Part., 724, 725, 726, 727, 728, 729, 730 Part., 731 Part., 747 Part., 748, 749 Part., 753 Part., 757 Part.VILLAGE- BAIDANI , PARGANA - BILHAUR, TEH. - BILHAUR, DIST. - KANPUR (UP)

OWNED BY :
1. Pushpanjali City Planners Pvt. Ltd.
2. M/S Baidani Infra Heights Pvt. Ltd.
3. M/S Mandhana Infra Heights Pvt. Ltd.

OWNER'S SIGN :

ENGINEER'S SIGN/ ARCHITECT'S SIGN
ARCHITECT
D.A.V. SINGH & ASSOCIATES
REC Phone No. 9839015983

Scale - 1:1000
DRW. No. - 3/9
N North