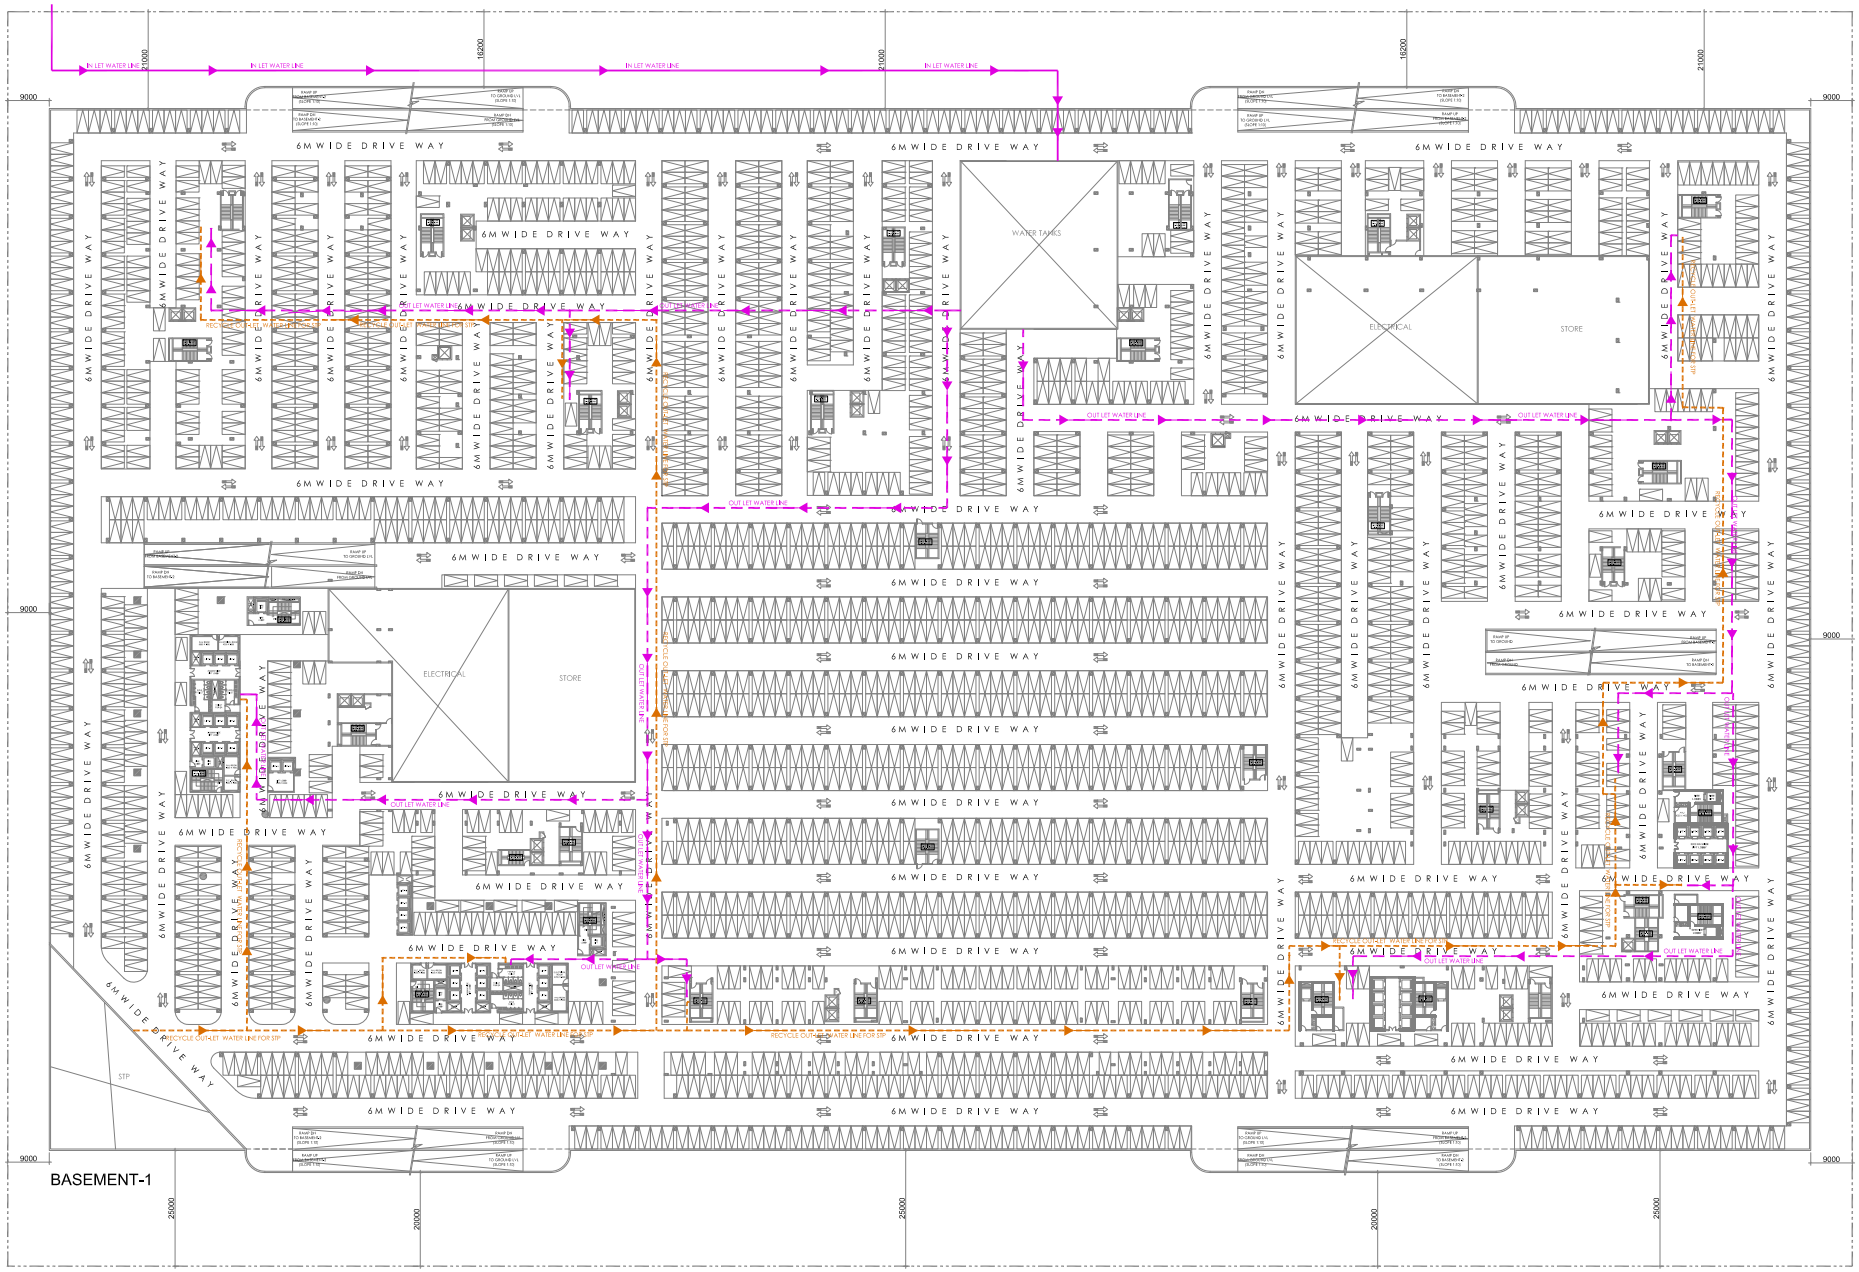

BASEMENT-1

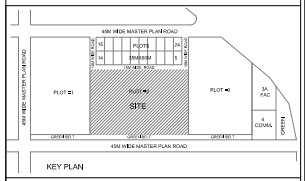

SUBMISSION

PROJECT:

IT/ITES (IT PARK) at PLOT NO.-2, SECTOR -140A, NOIDA, UP

FRONT OFFICE TITLE :

MAX DIGI INFOTECH PRIVATE LTD.
C-23,GREATER KAILASH ENCLAVE-1,
NEW DELHI-110048

DRAWING TITLE :

BASEMENT PLAN-1
(WATER SUPPLY SCHEMATIC LAYOUT)

OWNER'S SIGN | ARCHITECT'S SIGN

ARCHITECT :

ACPL Design Ltd

SCALE	DEALT BY	DATE -
1:500		28/08/2018
DESIGN BY	CHECKED BY	DRG. No.
		SP/SITE-01

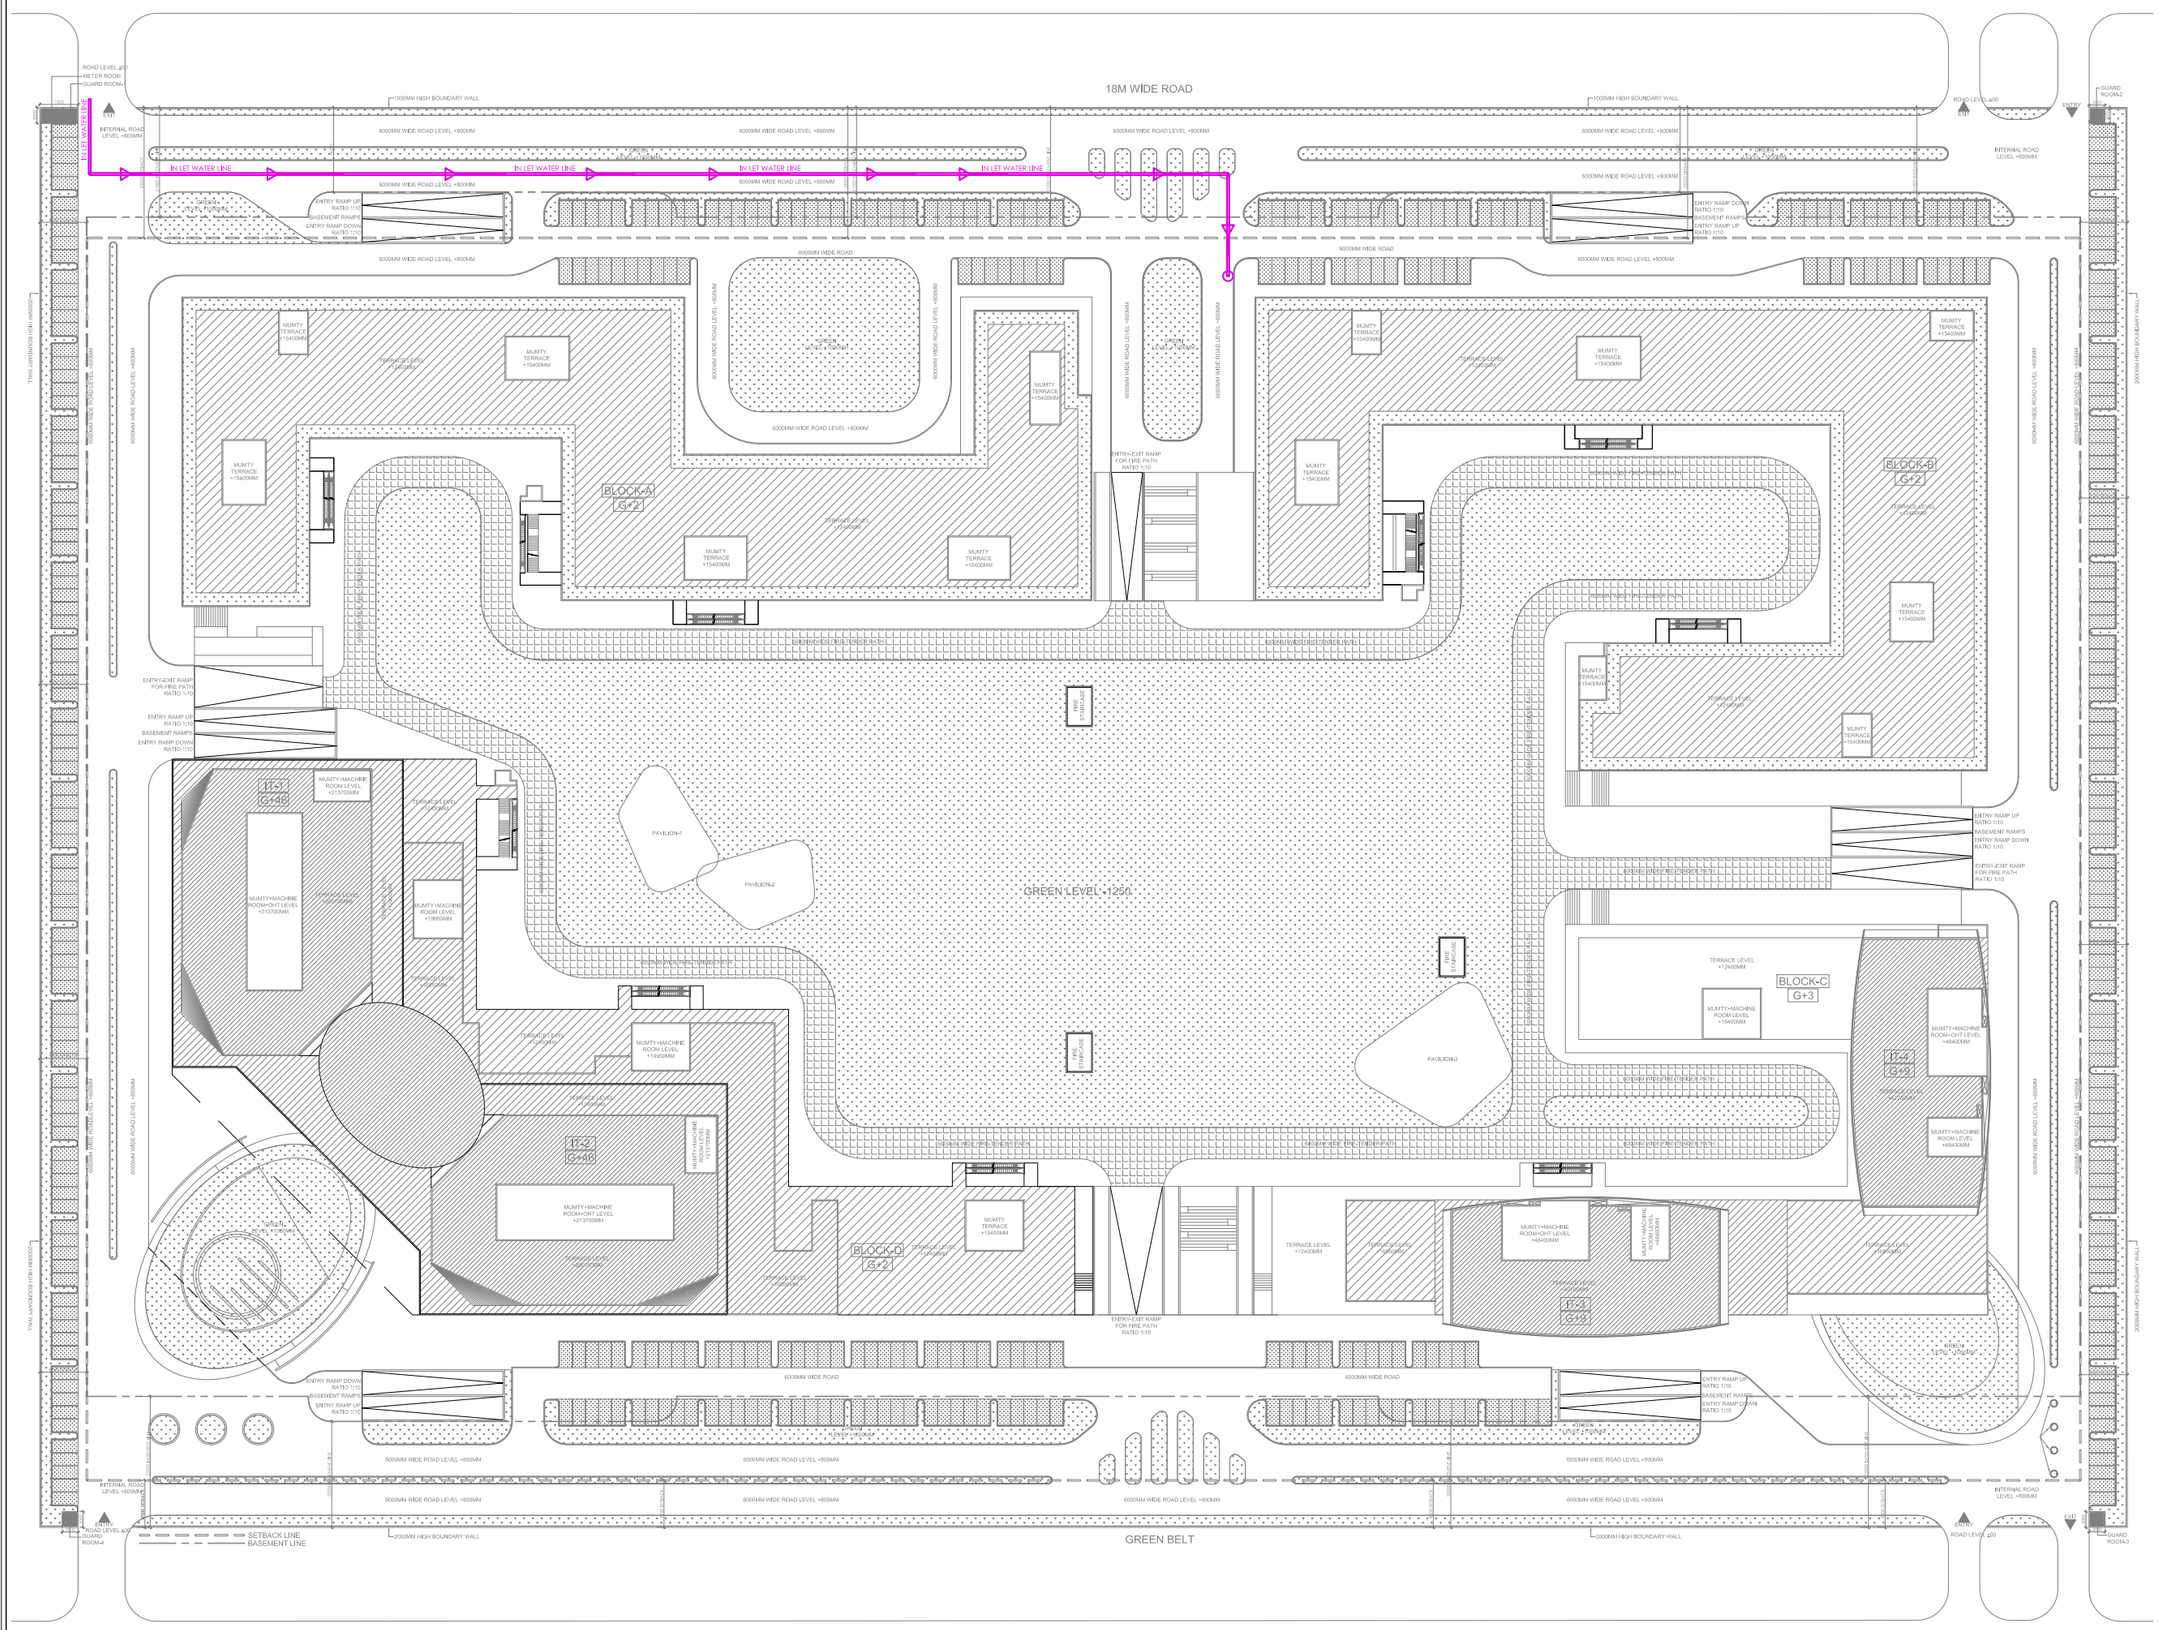

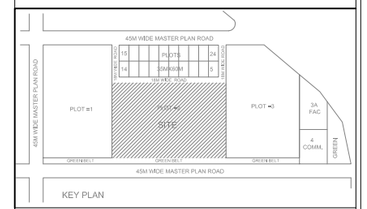

SUBMISSION

PROJECT:

IT/ITES (IT PARK) at PLOT NO.-2, SECTOR -140A, NOIDA, UP

FRONT OFFICE TITLE :

MAX DIGI INFOTECH PRIVATE LTD.
C-23,GREATER KAILASH ENCLAVE-1,
NEW DELHI-110048

DRAWING TITLE :

SITE PLAN
(WATER SUPPLY SCHEMATIC LAYOUT)

OWNER'S SIGN

ARCHITECT'S SIGN.

ARCHITECT :

ACPL Design Ltd

ISO 9001:2008

Architecture Management Planning

SCALE 1:500	DEALT BY	DATE - 28/08/2018
DESIGN BY	CHECKED BY	DRG. No. SP/SITE-01