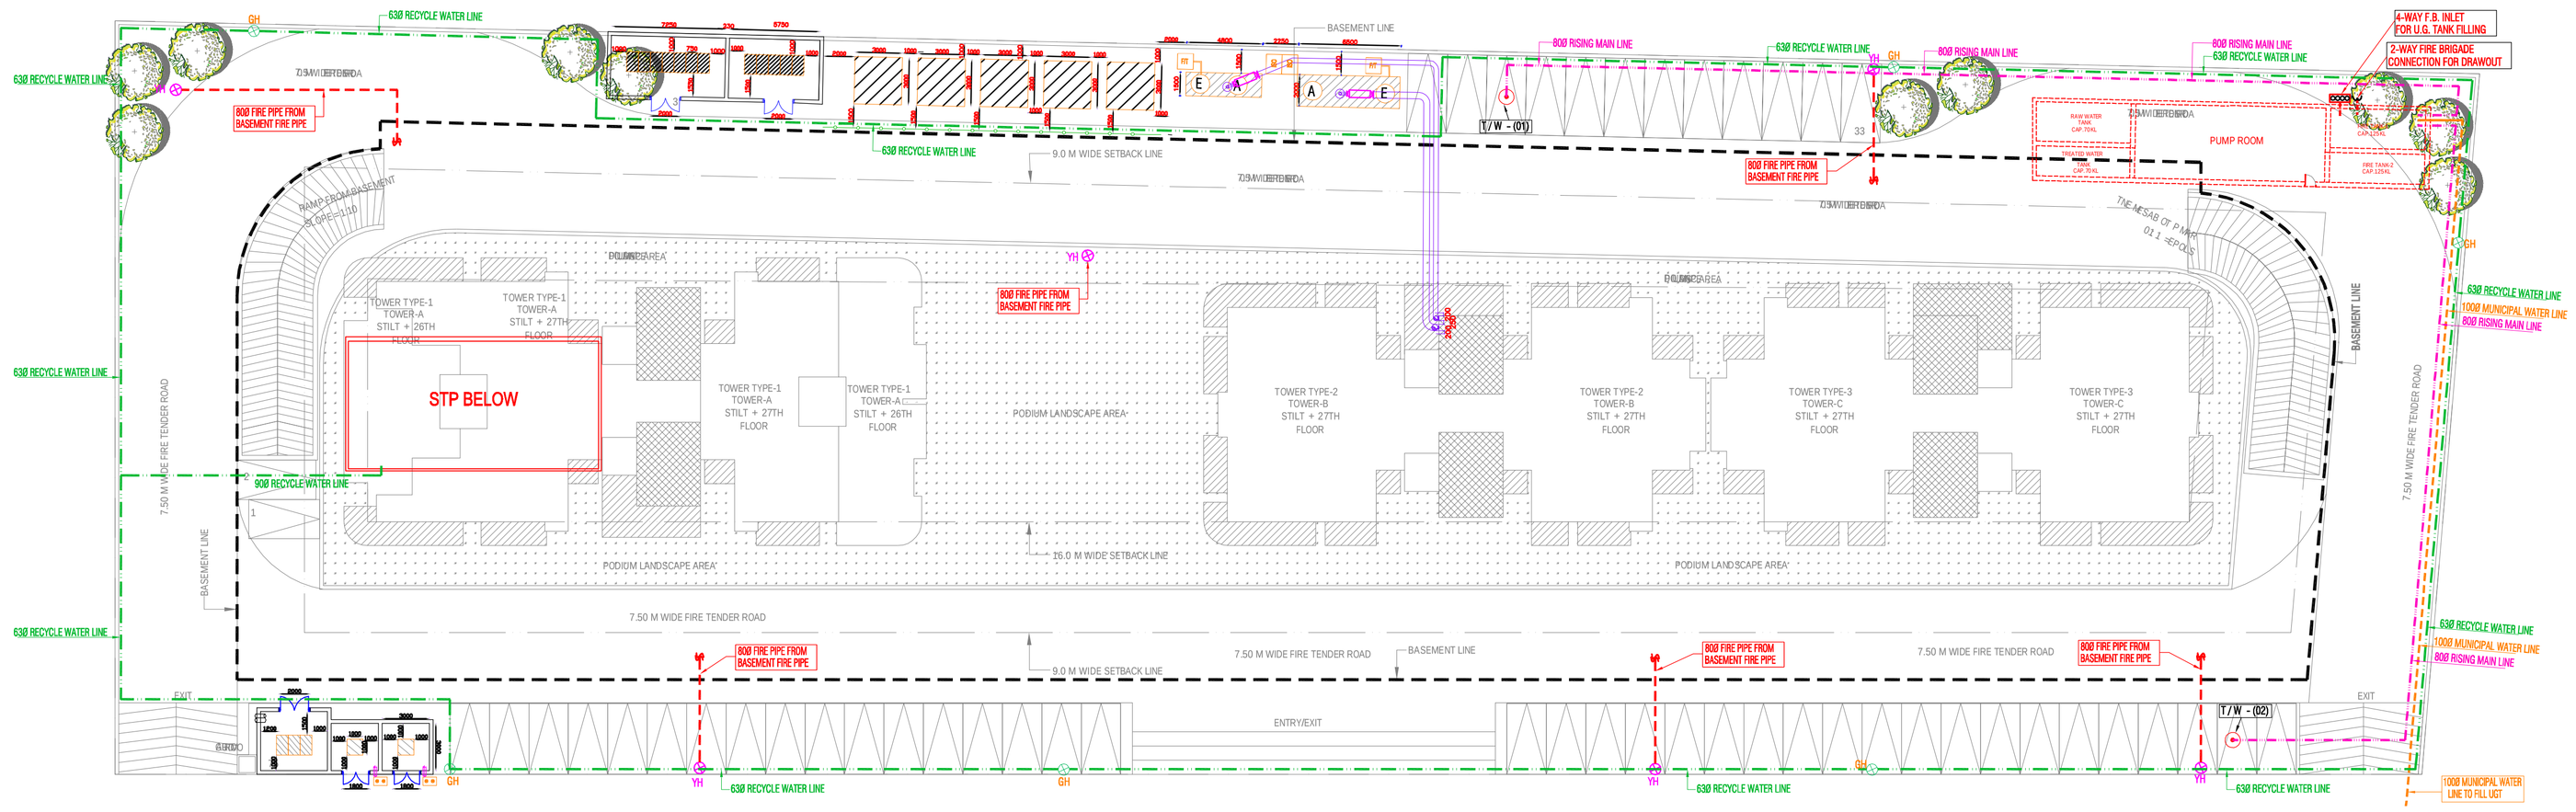

LEGEND :

S. No.	SYMBOL	DESCRIPTION
1.		RECYCLED WATER SUPPLY PIPE LINE.
2.		RISING MAIN WATER PIPE LINE.
3.		MUNICIPAL WATER SUPPLY PIPE LINE.
4.		ISOLATING VALVE
5.		PROPOSED TUBE WELL
6.		BASEMENT LINE
7.	GH	GARDEN HYDRANT

LEGEND : FIRE SYSTEM

S. No.	SYMBOL	DESCRIPTION
1.		FIRE LINE
2.	YH	YARD HYDRANT 63 M.M. DIA. SINGLE HEADED HYDRANT VALVE WITH 2 NOS. 15 M. LONG, 63 M.M.-DIA. FIRE HOSE PIPE & 1 NO. BRANCH PIPE WITH NOZZLE
3.		FIRE BRIGADE CONNECTION
4.		BUTTERFLY VALVE
5.		NONRETURN VALVE (CHECK VALVE)
6.		ISOLATING VALVE WITH MASONARY CHAMBER

N

Rev. no.	Date	Revision
..	..	..

Project
EXPRESS ONE
AT PLOT NO 14 /COM-2, VASUNDHARA,GHAZIABAD

Title
SITE PLAN

Subtitle
EXTERNAL WATER SUPPLY SYSTEM

Drawing released for
- ☐ APPROVAL
- ■ SUBMISSION
- ☐ ADVANCE COPY
- ☐ CONSTRUCTION

Drg. no. EXPRESS ONE / EX / S-03	**Drawn by** Kulwant
Scale 1 ; 250	**Designed by** R.K.
Date Jan. 2019	**Checked by** Anand Havelia

Architects
4TH DIMENSION
ARCHITECTURE INTERIORS PLANNING
http://www.4d-arch.com
C-17, Basement, ANAND NIKETAN,
New Delhi - 110 021 INDIA
PHONES : +91.11.41661137 +91.9810861137
FAX : +91.11.42705425 E.MAIL : mail@4d-arch.com

Services Consultant
Consummate Engineering Services (P) Ltd.
cespl
Noida Office : B - 67, Sector - 67, Noida - 201 301
Tel : (0120)6943500 (23 Lines)
Lko. Office : R 006, Rohtas Plumeria, Gomti Nagar, Lucknow
e mail : mail@cespl.in, website : www.cespl.in