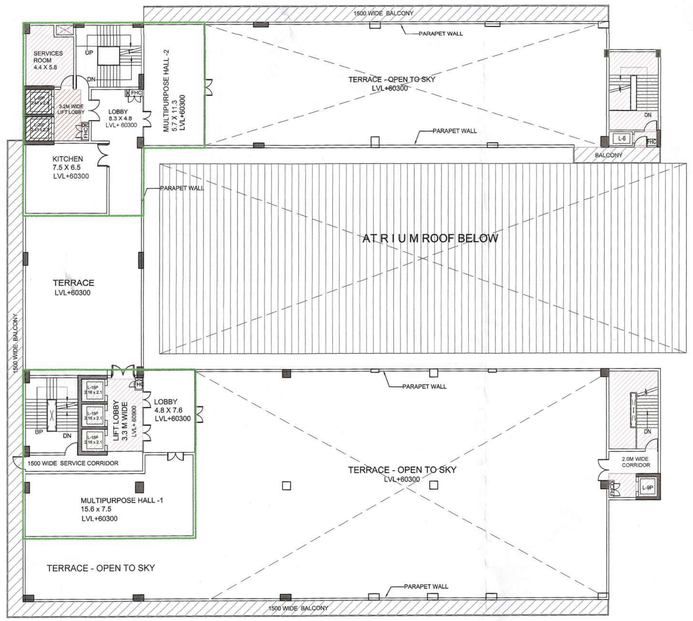

FIFTEENTH FLOOR - MULTIPURPOSE AREA - FLOOR PLAN (LVL +60300)

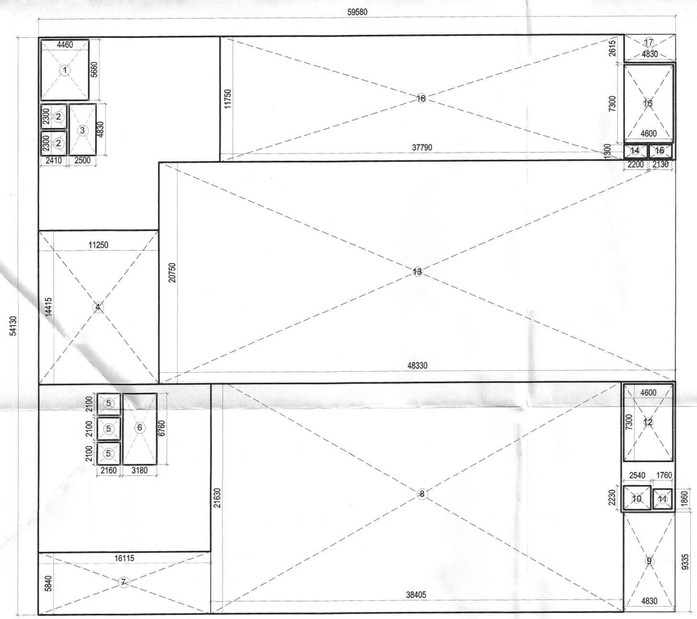

FIFTEENTH FLOOR - MULTIPURPOSE AREA - AREA DETAIL

FIFTEENTH FLOOR - MULTIPURPOSE AREA FLOOR FAR AREA DETAIL							
TOTAL AREA			59.580	X	54.130	=	**3225.065**
LESS AREA :							
1	1	X	4.460	X	5.680	=	25.333
2	2	X	2.410	X	2.300	=	11.086
3	1	X	2.500	X	4.830	=	12.075
4	1	X	11.250	X	14.415	=	162.169
5	3	X	2.160	X	2.100	=	13.608
6	1	X	3.180	X	6.760	=	21.497
7	1	X	16.115	X	5.840	=	94.112
8	1	X	38.405	X	21.630	=	830.700
9	1	X	4.830	X	9.335	=	45.088
10	1	X	2.540	X	2.230	=	5.664
11	1	X	1.760	X	1.860	=	3.274
12	1	X	4.600	X	7.300	=	33.580
13	1	X	48.330	X	20.750	=	1002.848
14	1	X	2.200	X	1.300	=	2.860
15	1	X	2.130	X	1.300	=	2.769
16	1	X	4.6	X	7.30	=	33.58
17	1	X	4.830	X	2.615	=	12.630
18	1	X	37.790	X	11.750	=	444.033
						TOTAL	**2756.904**
MULTIPURPOSE FLOOR FAR = TOTAL AREA (-) LESS AREA							
			3225.065	-	2756.904	=	468.161
					MULTIPURPOSE FLOOR FAR	=	**468.161**

15% PRESCRIBED FAR		
ITEM		AREA
SERVICES	=	25.333
LIFT WELL	=	11.086
LIFT LOBBY	=	12.075
LIFT WELL	=	13.608
LIFT LOBBY	=	21.497
LIFT LOBBY	=	5.664
LIFT WELL	=	3.274
MUMTY	=	33.580
LIFT WELL	=	**2.860**
LIFT LOBBY	=	**2.769**
MUMTY	=	**33.580**
	TOTAL	**165.325**

Greater Noida Industrial Dev. Authority
APPROVED
Letter No. 2562 - 16/2
Dated 04/3/12
DGM (Plng.)
Gen. Manager (Plng. & Arch.)
Plan Checked & Verified by
Sr. Ex. (Plng.)

NOTE : ALL AREAS IN SQM

LEGEND :

- 15% PRESCRIBED FAR AREA
- NON FAR AREA

OWNERS:

M/S ADIHM DEVELOPERS PVT LTD, AT B-1/504, SATYAM APARTMENTS, THE NEW PROGRESSIVE, CGHS LTD, 20-B, VASUNDHARA ENCLAVE, DELHI-110096

PROJECT:

PROPOSED THE COMMERCIAL/MULTIPLEX AT C-3, COMMERCIAL BELT, ALPHA II, GREATER NOIDA, GAUTAMBUDH NAGAR U.P.

ARCHITECTS:

ATWIN

BRIJ (INDIA) ARCHITECTS
F-89, GREEN PARK, NEW DELHI -16.
Ph. +91-11-26853815 , 26858307 , Fax : +91-11-26850788
E-mail : biarch@rediffmail.com , info@atwin.in
Website: www.atwin.in

SHEET TITLE :

FIFTEENTH FLOOR MULTIPURPOSE AREA

FLOOR PLAN & AREA DETAIL

DATE:	SCALE: N.T.S
DEALT BY:	N
For ADIHM DEVELOPERS PVT. LTD. Authorised Signatory	AR. ATEESH AGARWAL B.ARCH, DIP. PRGT, MGMT (LONDON) CA/I-A-1879
APPLICANT'S SIGNATURE	ARCHITECT'S SIGNATURE