AROCON RAINBOW

TOWER -R1

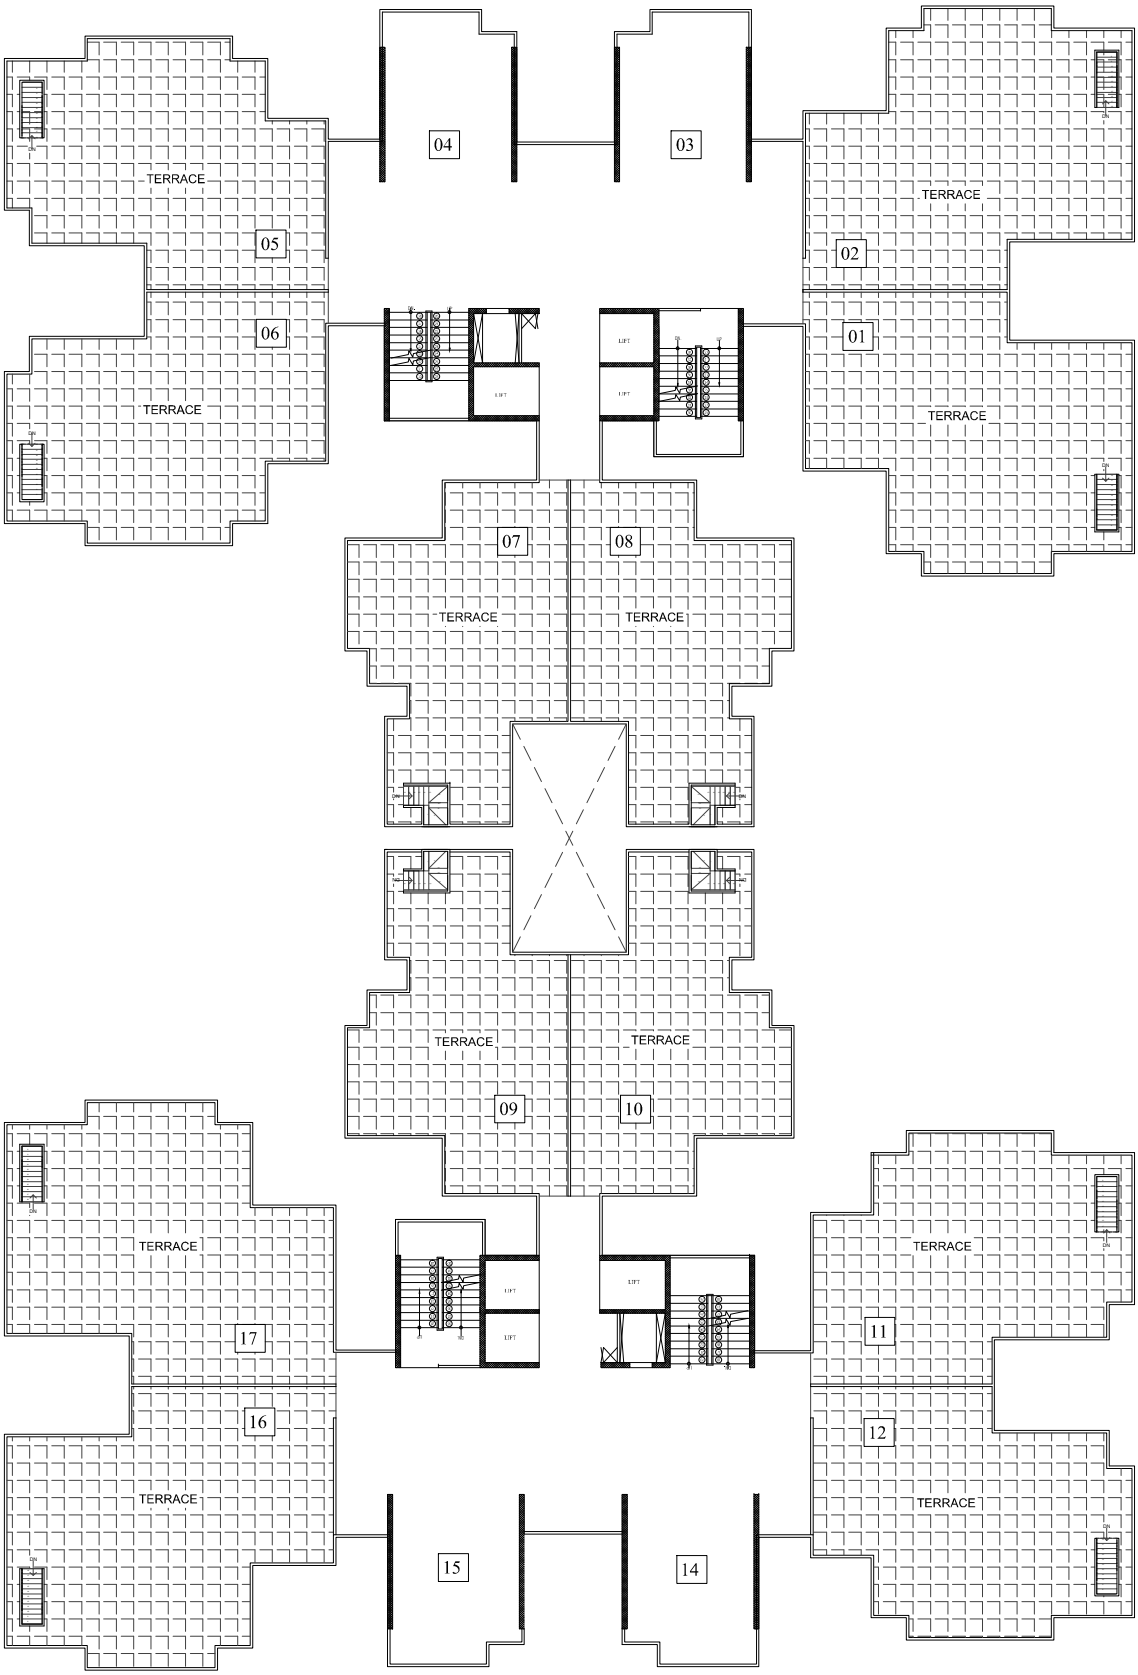

TOWER -R2

TERRACE FLOOR PLAN