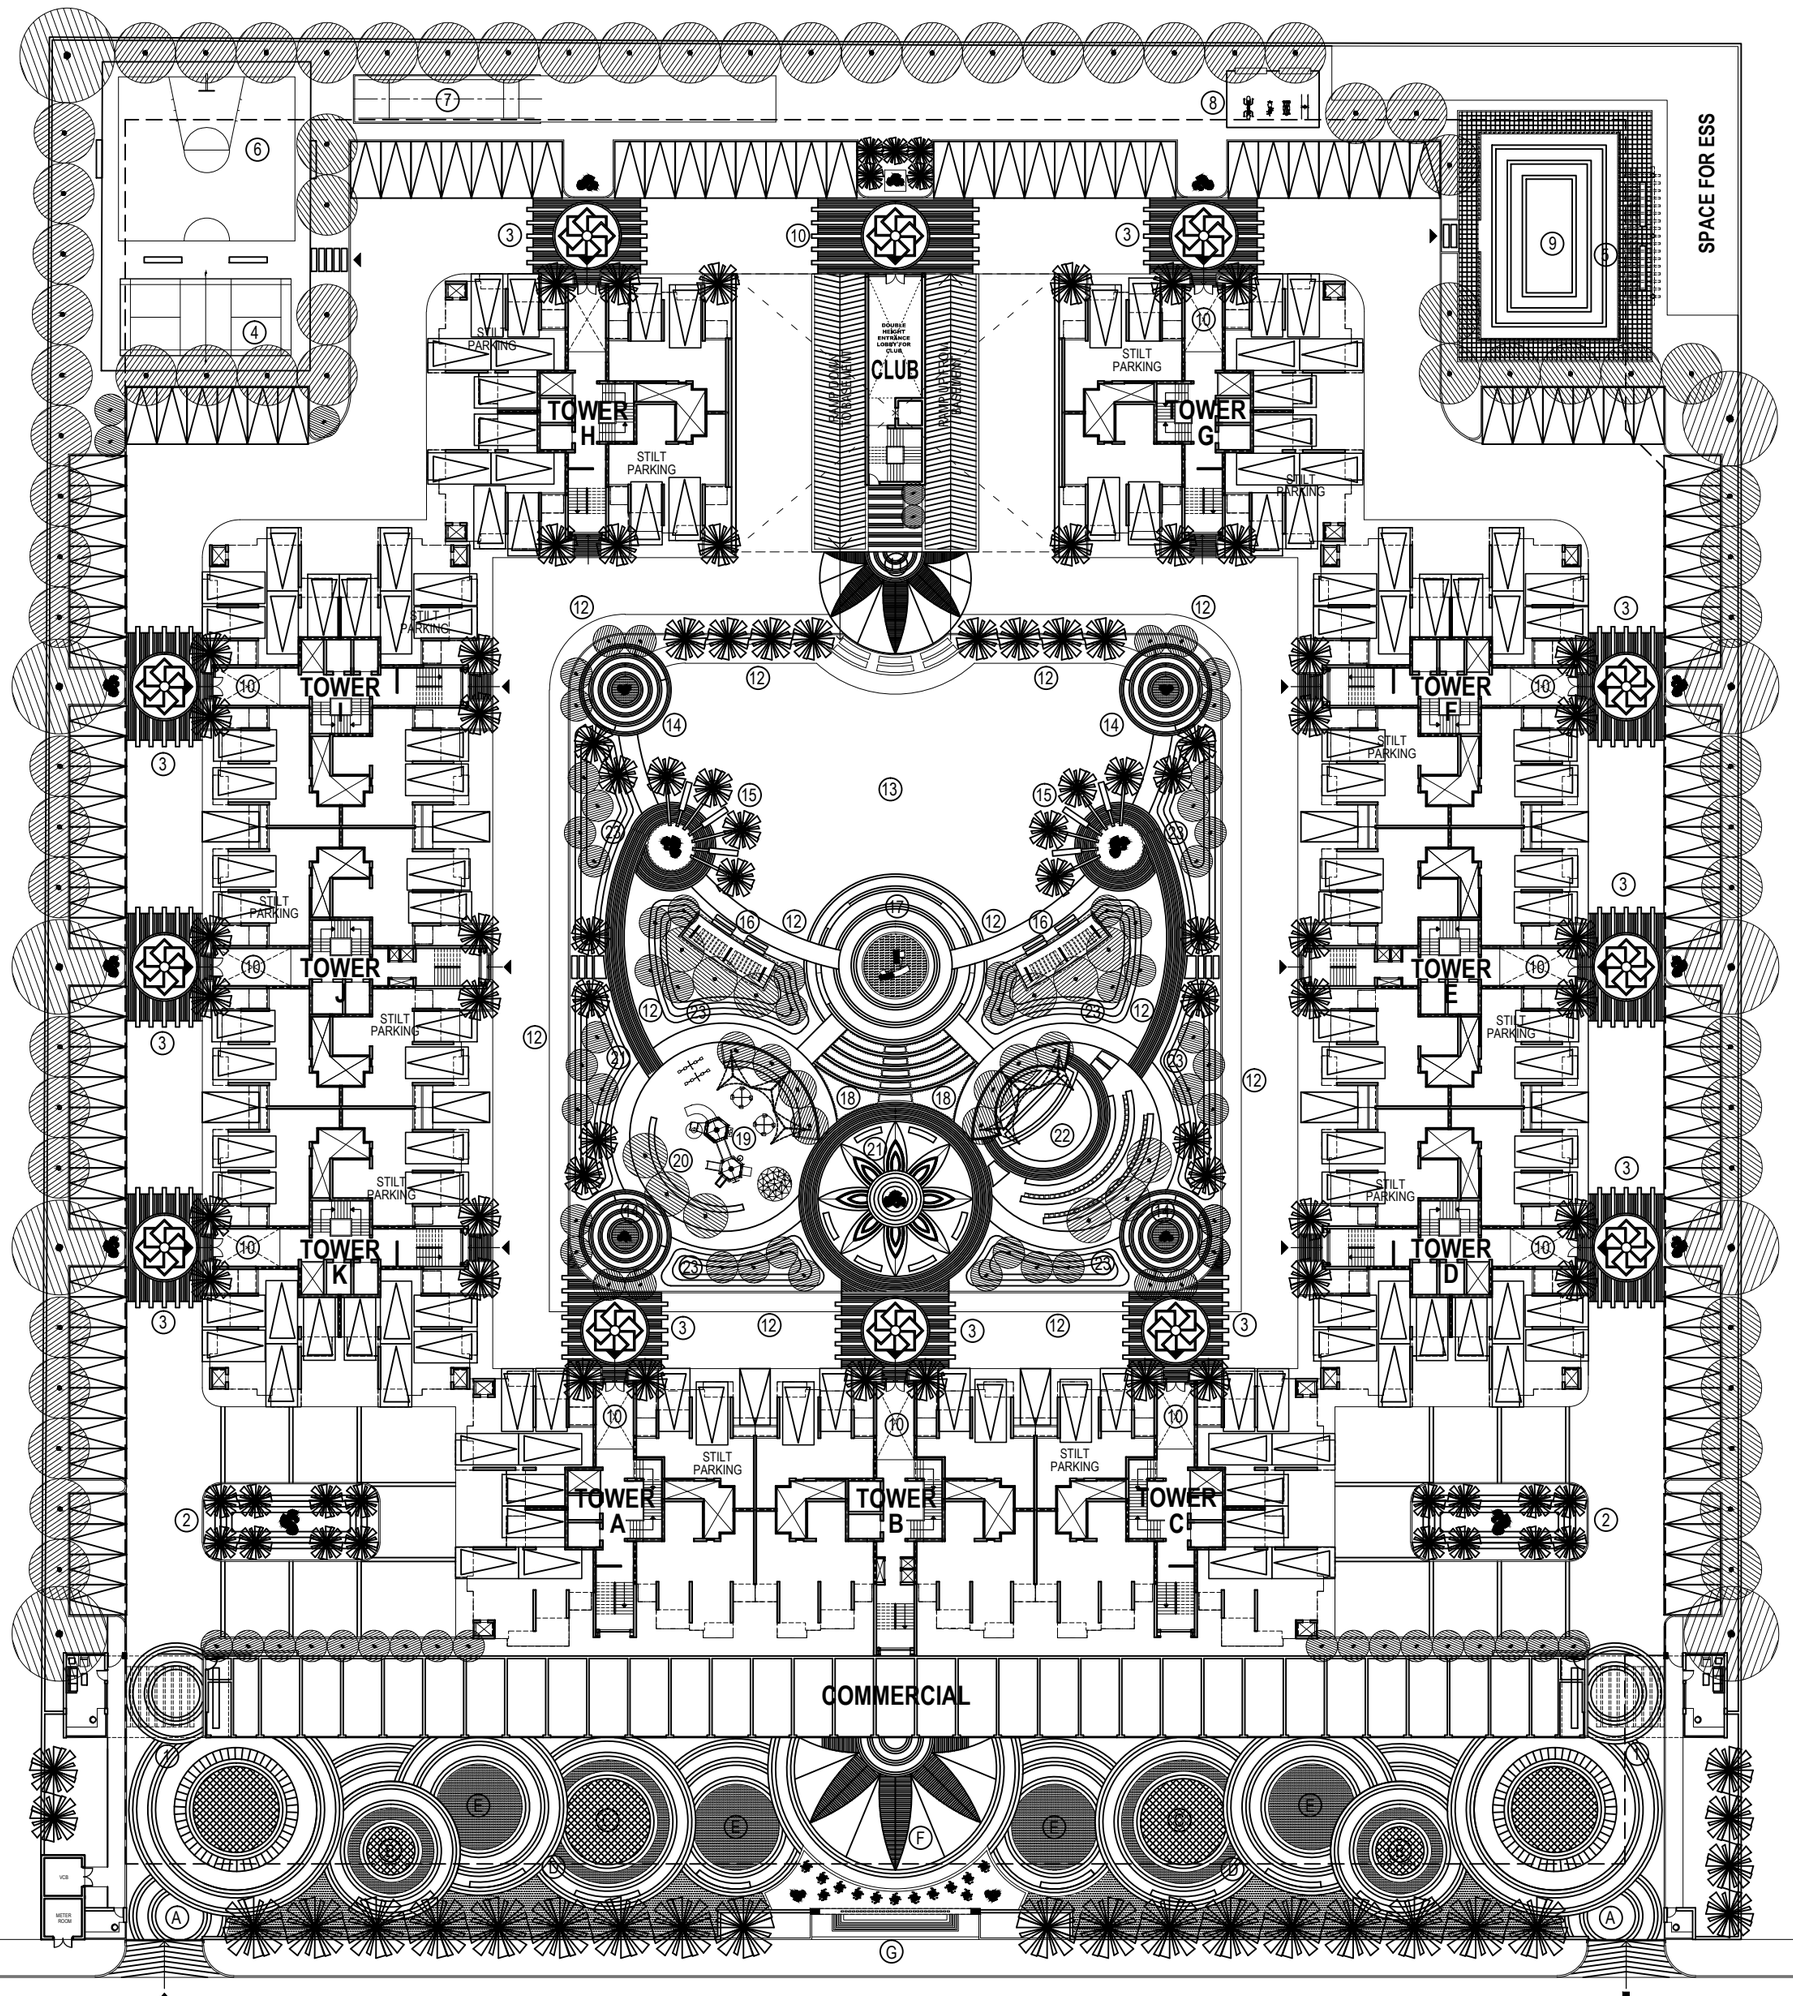

LEGEND: RESIDENTIAL

1. ENTRANCE/ EXIT GATE COMPLEX
2. ARRIVAL COURT WITH SCULPTURE & PALMS
3. TOWER DROP-OFF
4. BADMINTON COURT
5. SITTING UNDER PERGOLA
6. HALF BASKETBALL COURT
7. CRICKET NET PRACTICE
8. OUTDOOR GYM
9. SKATING RINK
10. CLUB DROP-OFF
11. CLUB ENTRY FROM CENTRAL GREEN
12. JOGGING TRACK
13. CENTRAL GREEN
14. ELDERS' ZONE
15. SCULPTURE COURT
16. YOGA/ MEDITATION GARDEN WITH PAVILIONS
17. FOUNTAIN PLAZA
18. WALKWAY THROUGH HERBAL GARDEN
19. KIDS' PLAY AREA
20. CLIMBING WALL
21. FLORAL GARDEN
22. OPEN AIR THEATER (O.A.T)
23. MOUNDS WITH PLANTATION

LEGEND: COMMERCIAL

- A. ENTRANCE/ EXIT FOR COMMERCIAL
- B. SPACE FOR KIOSK
- C. EVENT PLAZA
- D. CURVILINEAR SEATS
- E. LAWNS
- F. FEATURE PAVING
- G. COMMERCIAL WATER FEATURE WITH SIGNAGE

LEGEND: LANDSCAPE MATERIALS

HARD LANDSCAPE:

LEGEND	DESCRIPTION
	INTERNAL VEHICULAR ROAD
	SYNTHETIC SURFACE FOR KIDS PLAY AREA
	WATER FEATURE FINISHED IN PORCELAIN TILES IN BLUE COLOUR
	DROP-OFF ACCENT PAVING
	SCULPTURES
	ENTRY/ EXIT POINTS
	SEAT

SOFT LANDSCAPE:

LEGEND	DESCRIPTION
	LAWN
	GRASS PAVERS IN FIRE TENDER ROUTE
	PLANTING BED/ PLANTER
	ORNAMENTAL FOLIAGE/ FLOWERING TREES
	PALM TREES

Site Area: 20241.37 sqm = 5.00 acres

Car Parking Statistics

Considered Car Parking Size
4500mm (L) x 2400mm (W)

Achieved Open Car Parks - 120 Nos.

N
0 10 20M
SCALE 1:250

Arihant Abode Housing
Greater Noida, UP

Landscape Concept Plan Ground & Stilt Level

Dwg. No. **L01 R1** (March, 2017)
Job. No. AAHGN-379/L

SINGAL ASSOCIATES
Landscape Architects | Architects | Planners
D-220, Anand Vihar, New Delhi - 110 092.
T1: (011) 4242 7206; E1: design@singalassociates.com
E2: singalassociates@airtelmail.in