PRODUCED BY AN AUTODESK EDUCATIONAL PRODUCT

TOTAL AREA (AREO) 50.03 Y 44.493 = 226.377				
1	1.125	X	2.125	4.308
2	1.640	X	4.680	7.675
3	2.875	X	1.640	4.715
4	2.875	X	1.525	4.384
5	4.685	X	1.640	7.683
6	4.685	X	1.525	7.144
7	3.185	X	4.966	15.818
8	3.525	X	3.185	11.224
9	3.525	X	3.185	11.224
10	6.239	X	3.525	21.990
11	2.075	X	4.020	8.343
12	2.075	X	4.020	8.343
13	4.500	X	2.375	10.688
14	4.500	X	2.375	10.688
15	3.850	X	1.315	5.063
16	6.705	X	3.385	22.695
17	2.775	X	2.000	5.550
18	2.775	X	2.000	5.550
19	1.530	X	7.690	11.768
20	1.530	X	7.690	11.768
21	3.825	X	1.525	5.831
22	3.825	X	1.525	5.831
23	4.085	X	1.840	7.516
24	7.794	X	7.015	54.664
25	5.235	X	3.475	18.188
26	5.235	X	3.475	18.188
27	2.040	X	2.550	5.202
28	2.040	X	2.550	5.202
29	1.690	X	3.313	5.599
30	1.690	X	3.313	5.599
31	2.550	X	2.042	5.203
32	2.550	X	2.042	5.203
33	2.075	X	4.600	9.545
34	2.075	X	4.600	9.545
35	3.038	X	2.200	6.683
36	3.038	X	2.200	6.683
37	4.500	X	2.850	12.825
38	4.500	X	2.850	12.825
39	3.150	X	3.525	11.103
40	3.150	X	3.525	11.103
41	1.525	X	2.625	4.003
42	1.525	X	2.625	4.003
43	4.875	X	1.000	4.875
44	4.875	X	1.000	4.875
45	3.500	X	3.307	11.574
46	3.500	X	3.307	11.574
47	4.875	X	5.203	25.359
48	4.875	X	5.203	25.359
49	4.114	X	2.075	8.541
50	4.114	X	2.075	8.541
51	4.986	X	5.513	27.479
52	4.136	X	0.810	3.348
53	4.136	X	0.810	3.348
54	2.150	X	2.950	6.343
55	2.150	X	2.950	6.343
56	3.325	X	2.450	8.146
57	3.325	X	2.450	8.146
58	4.884	X	4.135	20.189
59	4.884	X	4.135	20.189
60	2.150	X	4.942	10.620
61	2.150	X	4.942	10.620
62	4.673	X	2.275	10.630
63	4.673	X	2.275	10.630
64	3.250	X	4.183	13.590
65	3.250	X	4.183	13.590
66	4.129	X	2.313	9.551
67	4.129	X	2.313	9.551
68	3.815	X	3.425	13.062
69	3.815	X	3.425	13.062
70	6.004	X	1.640	9.847
71	6.004	X	1.640	9.847
72	5.530	X	2.313	12.793
73	5.530	X	2.313	12.793
74	4.530	X	1.525	6.905
75	4.530	X	1.525	6.905
76	2.130	X	2.550	5.432
77	2.130	X	2.550	5.432
78	0.790	X	2.600	2.054
79	0.790	X	2.600	2.054
80	0.785	X	1.575	1.236
81	0.785	X	1.575	1.236
82	0.940	X	1.490	1.401
83	0.940	X	1.490	1.401
84	2.100	X	4.095	8.599
85	2.100	X	4.095	8.599
86	1.800	X	1.800	3.240
87	1.800	X	1.800	3.240
TOTAL AREA(AREO) SOLUTION AREA(Y) 226.377 - 213.844 = 12.533				
TOTAL AREA(AREO)				213.844

15% ADDITIONAL FAR				
(A)	3.500	X	4.430	15.505
(B)	2.100	X	4.600	9.849
(C)	3.860	X	1.800	6.948
(D)	1.525	X	2.000	3.050
(E)	2.165	X	0.600	0.599
(F)	1.565	X	0.600	0.599
(G)	0.600	X	1.565	0.939
(H)	0.600	X	1.565	0.939
(I)	1.565	X	0.600	0.939
(J)	1.565	X	0.600	0.939
(K)	0.885	X	1.480	1.014
(L)	0.885	X	1.480	1.014
TOTAL AREA				49.844

SCHEDULE OF OPENING OF TOWER-A						
SL.NO.	TYPE	SIZE	SILL LVL	LINTEL LVL	NOS.	REMARKS
1	SD1	1500X2100	0.0	2.100	1	ALUMINIUM
2	SD1	1500X2100	0.0	2.100	1	ALUMINIUM
3	SD1	1500X2100	0.0	2.100	1	ALUMINIUM
4	SD1	1500X2100	0.0	2.100	1	ALUMINIUM
5	SD4	1500X2100	0.0	2.100	1	ALUMINIUM
6	SD4	1500X2100	0.0	2.100	1	ALUMINIUM
7	SD4	1500X2100	0.0	2.100	1	ALUMINIUM
8	SD4	1500X2100	0.0	2.100	1	ALUMINIUM
9	SD4	1500X2100	0.0	2.100	1	ALUMINIUM
10	SD4	1500X2100	0.0	2.100	1	ALUMINIUM
11	D1	1000X2100	0.0	2.100	1	Wooden
12	D1	1000X2100	0.0	2.100	1	Wooden
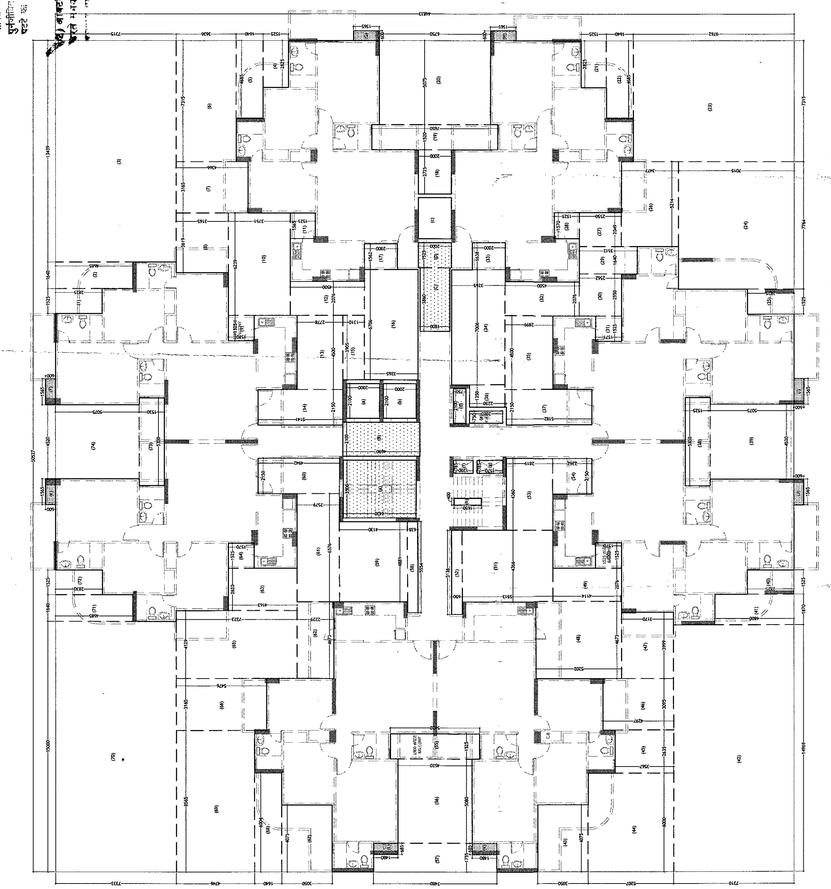

AREA ENVELOP PLAN

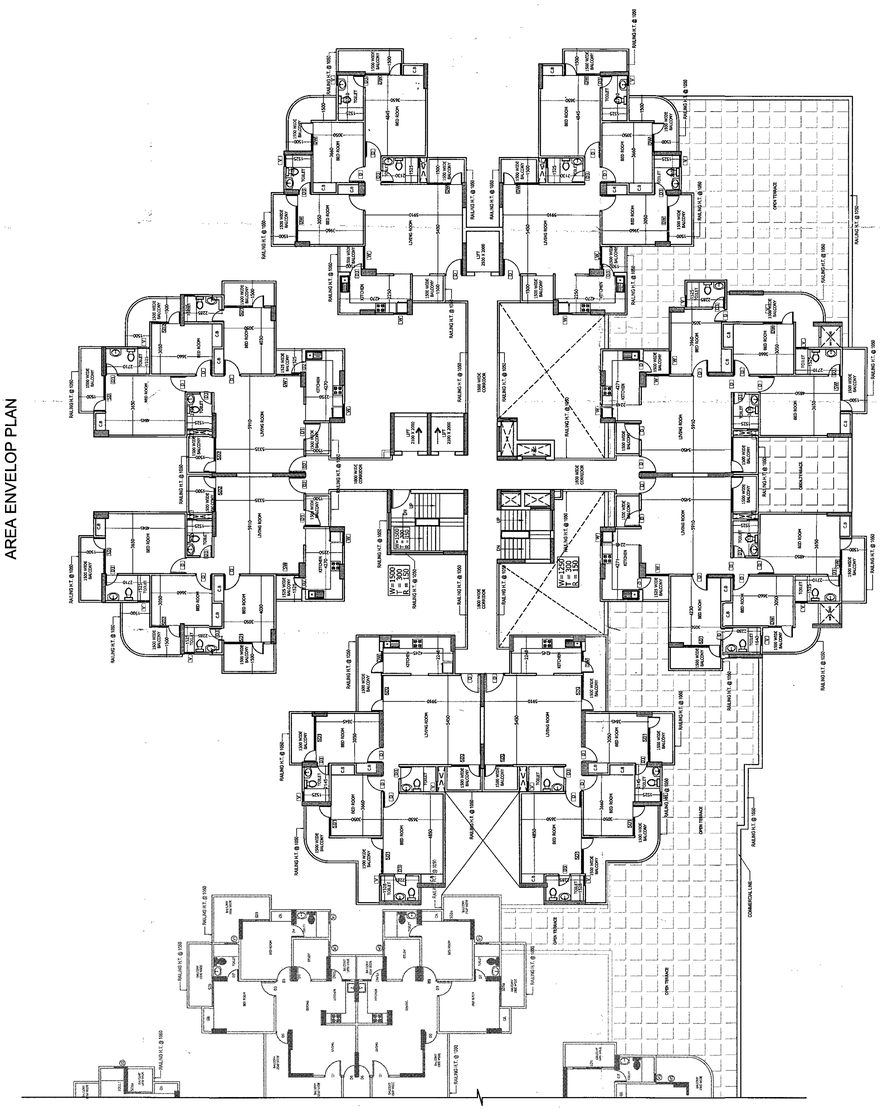

TOWER-A
FIRST FLOOR PLAN

TOWER-B

REVISED SUBMISSION DRAWINGS FOR GROUP HOUSING ON PLOT NO.GH-02A, SECTOR-77 AT NOIDA-100 T.S. GAUTAMBUDH NAGAR (U.P.)

EXPRESS BUILDERS & PROMOTERS PVT. LTD.

ARCHITECT VAIBHAV JAIN & ASSOCIATES
155, SAKI VIHAR, DELHI-110072
PHONE : 91-11-42183322 , 91-11-42183333

DRAWING TITLE: FIRST FLOOR PLAN | DRAWING NO. 7 | SCALE 1:100 | NORTH

ARCHITECT'S SEAL & SIGN. | OWNERS SIGN.

VAIBHAV JAIN
B.Arch. IIT ROORKEE
L. No. CA/90/28972
Vaibhav Jain & Associates
155, SAKI VIHAR DELHI

For Express Builders And Promoters (P) Ltd.
Director

PRODUCED BY AN AUTODESK EDUCATIONAL PRODUCT

PRODUCED BY AN AUTODESK EDUCATIONAL PRODUCT

PRODUCED BY AN AUTODESK EDUCATIONAL PRODUCT