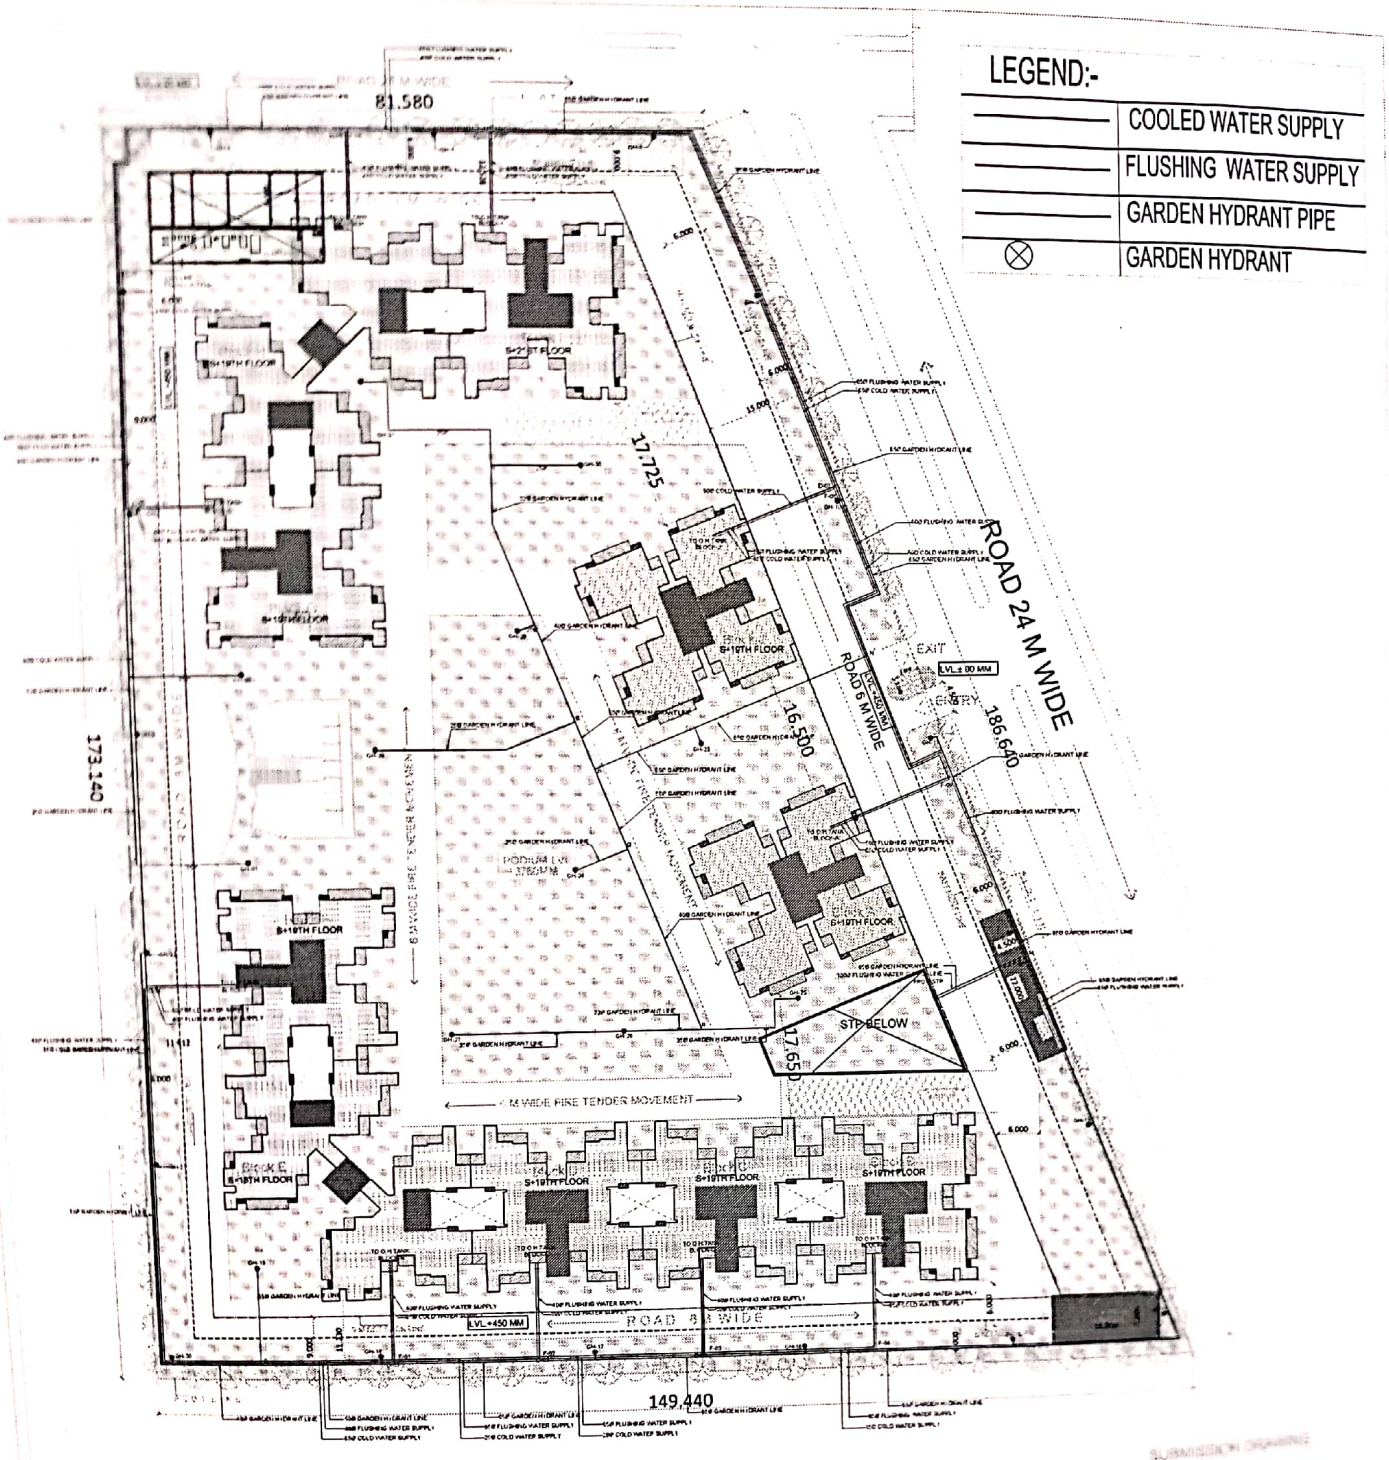
LEGEND:-
COOLED WATER SUPPLY
FLUSHING WATER SUPPLY
GARDEN HYDRANT PIPE
GARDEN HYDRANT
81.580
173.140
149.440
186.640
17.725
16.500
17.650
ROAD 24 M WIDE
ROAD 6 M WIDE
ROAD 8 M WIDE
EXIT
ENTRY
STP BELOW
M WIDE FIRE TENDER MOVEMENT
LVL +450 MM
LVL ± 00 MM
S+19TH FLOOR
S+21ST FLOOR
S+18TH FLOOR
S+10TH FLOOR
S+19TH FLOOR
S+19TH FLOOR
S+19