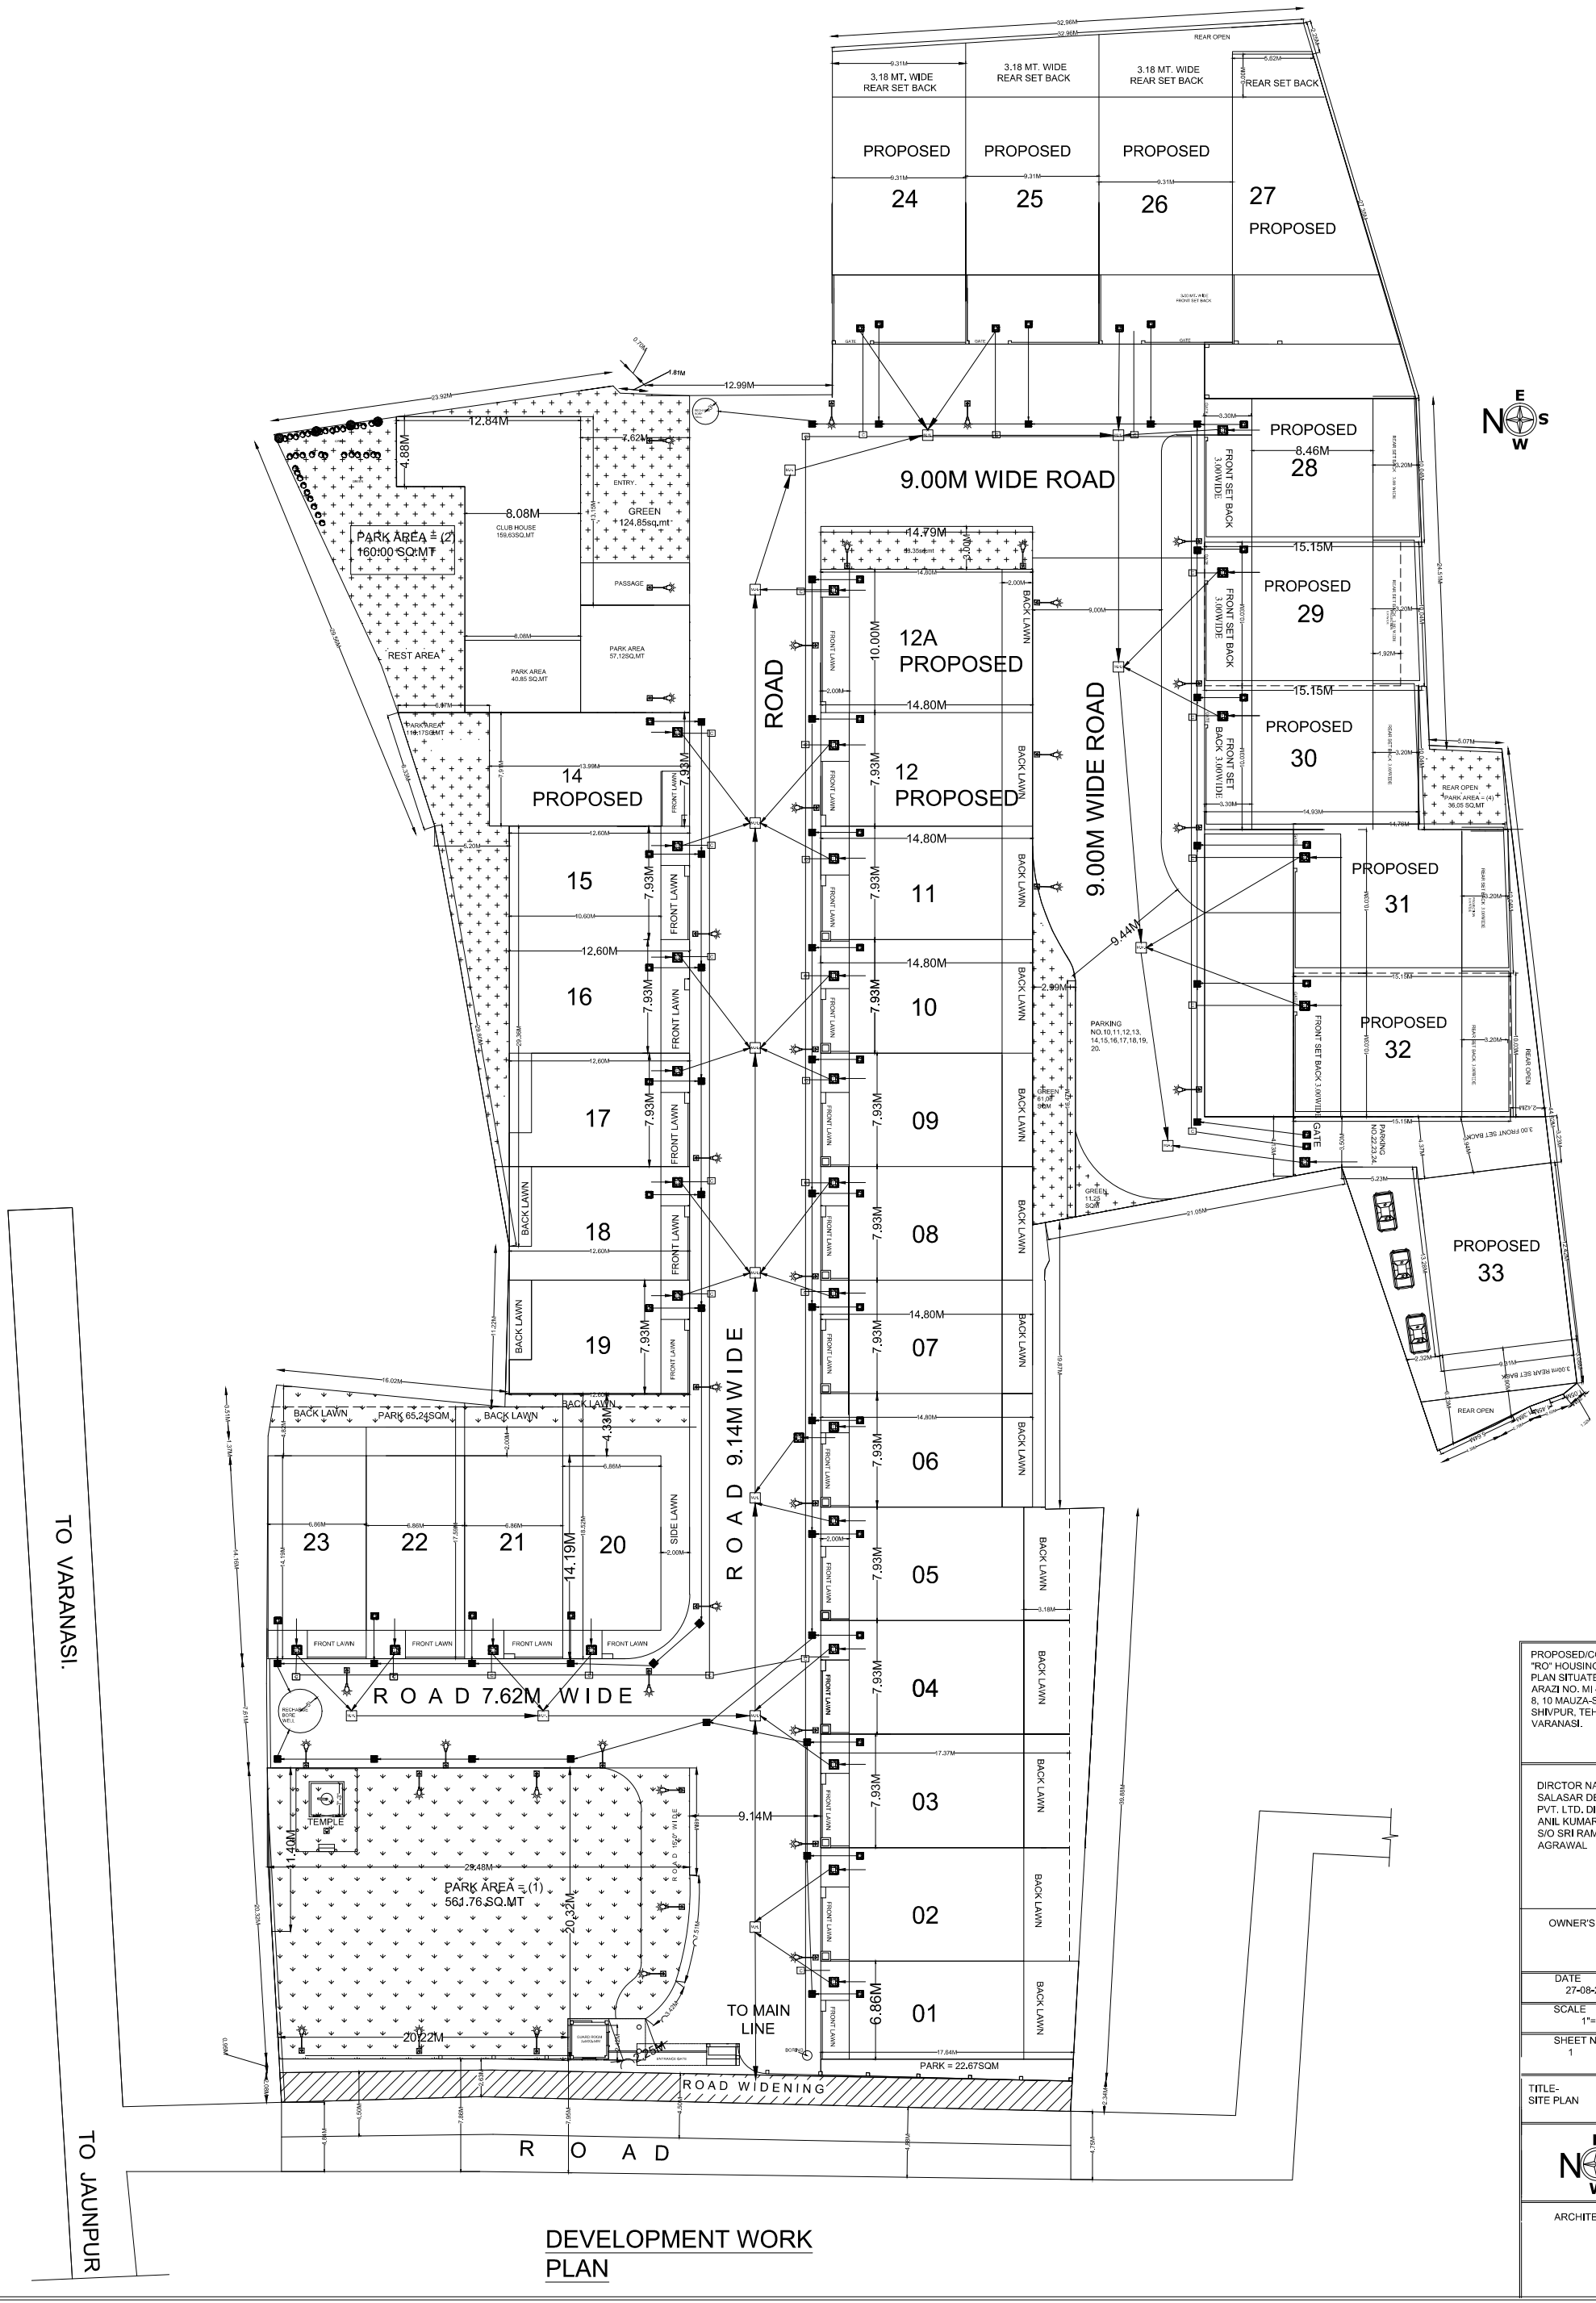

DEVELOPMENT WORK PLAN

PROPOSED/COMPOUNDING "RO" HOUSING BUILDING PLAN SITUATED AT ARAZI NO. MI 44, 47,48 A, 45, 8, 10 MAUZA-SHIVPUR, WARD-SHIVPUR, TEHSIL & DISTT-VARANASI.

DIRCTOR NAME:- SRI SALASAR DEVELOPER PVT. LTD. DIRECTOR - SRI ANIL KUMAR AGRAWAL S/O SRI RAMAWATAR AGRAWAL

OWNER'S SIGN..

DATE
27-08-2018

SCALE
1"=4'-0"

SHEET NO.
1

TITLE-
SITE PLAN

ARCHITECT