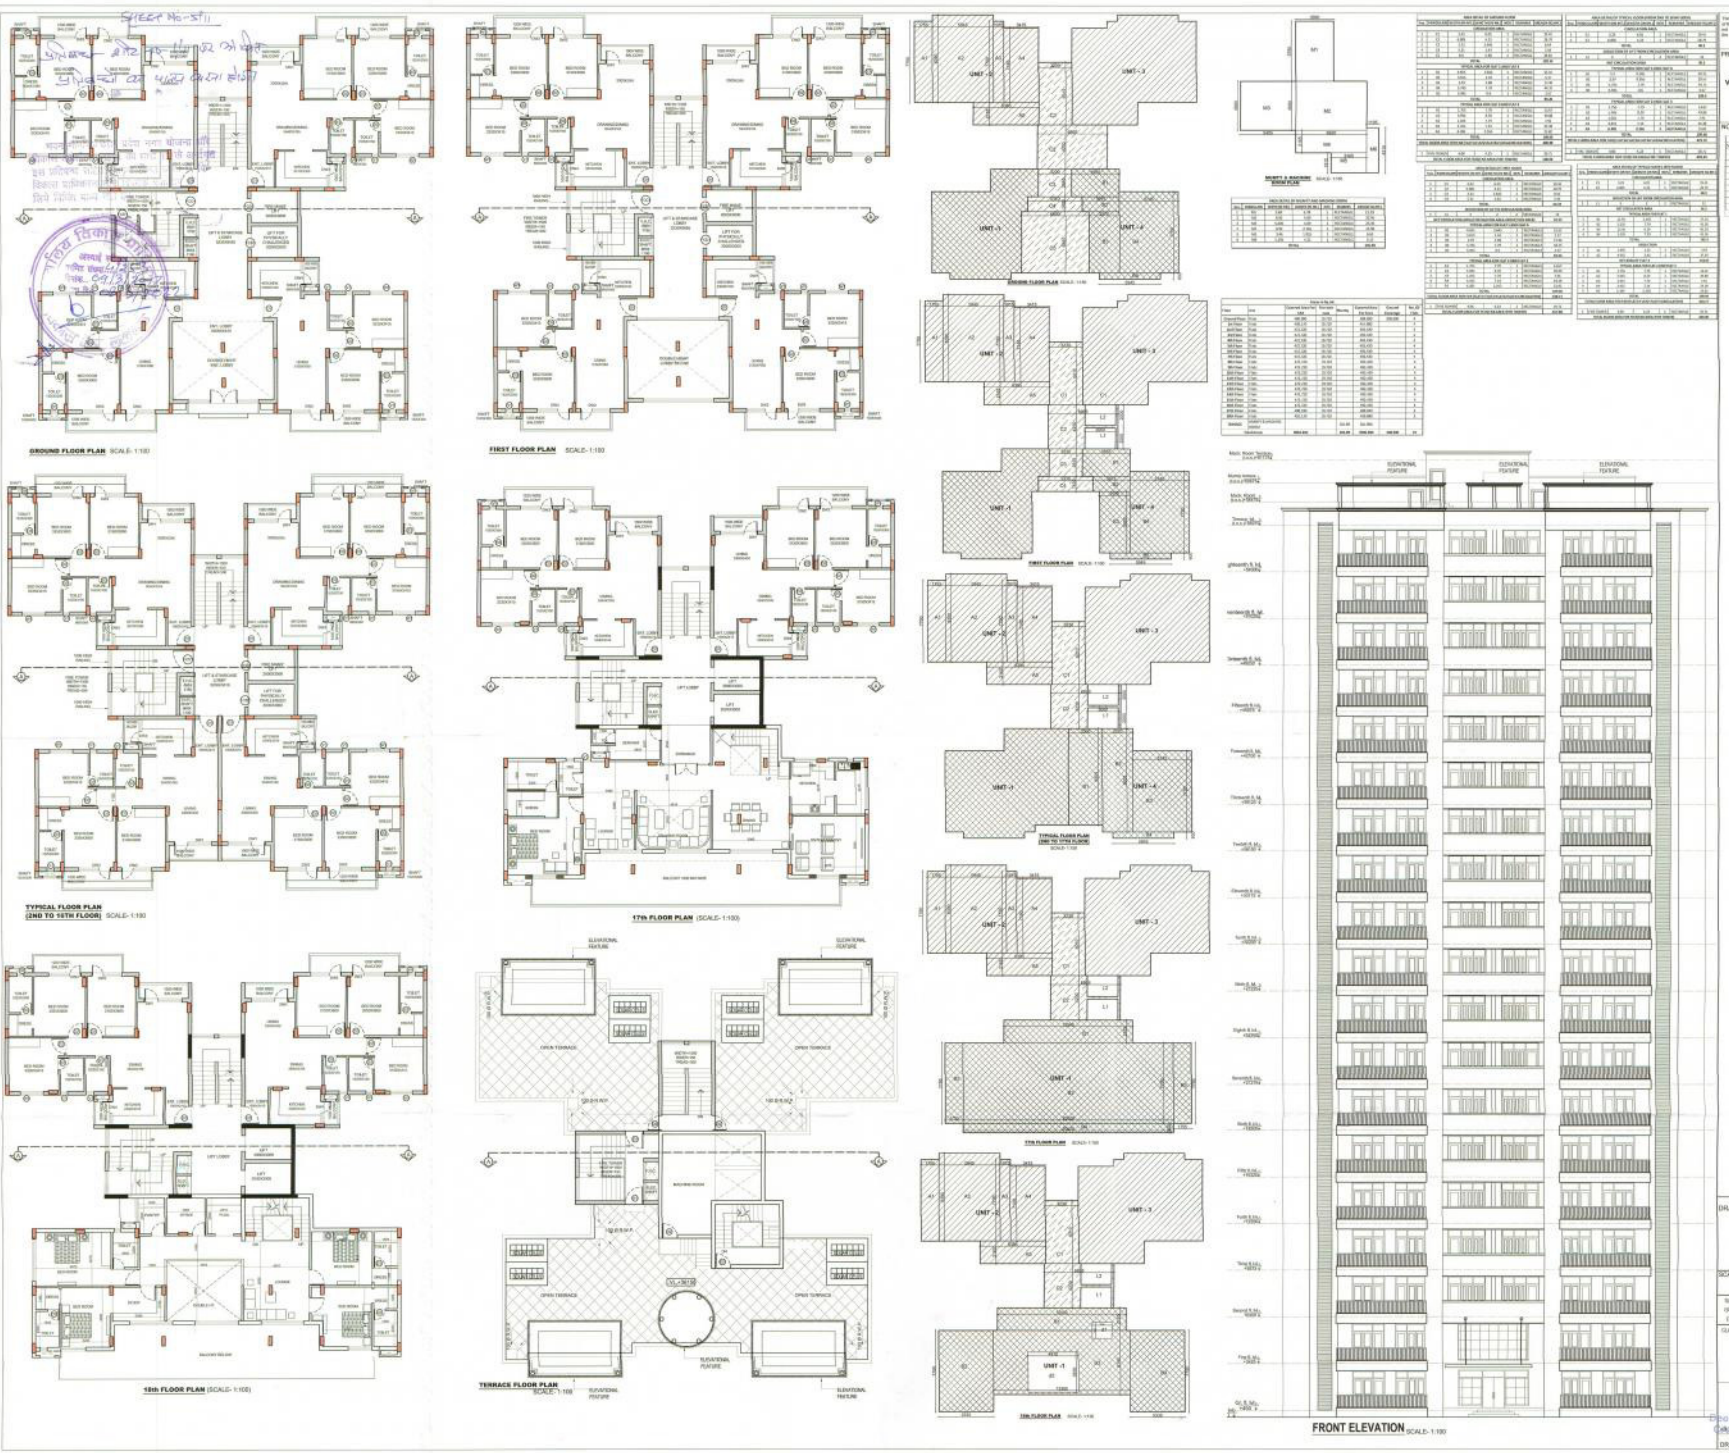
GROUND FLOOR PLAN SCALE- 1:100
FIRST FLOOR PLAN SCALE- 1:100
TYPICAL FLOOR PLAN (2ND TO 16TH FLOOR) SCALE- 1:100
17th FLOOR PLAN (SCALE- 1:100)
18th FLOOR PLAN (SCALE- 1:100)
TERRACE FLOOR PLAN SCALE- 1:100
FRONT ELEVATION SCALE- 1:100
PROJECT
PROPOSED GROUP HOUSING ON KHASARA NO. [69,70,71,72,73,74,75] AT VILLAGE AHIMAMAU, NEAR SECTOR-7, GOMTI NAGAR EXTENSION,AMAR SHAHEED PATH,LUCKNOW.
NOTES
DRAWING TITLE
SUBMISSION DRAWING
TYPICAL TOWER
TOWER-1&5
(PLANE, ELEVATION & AREA DETAIL)
SCALE
DATE
CLIENT/OWNER
DRAWING NUMBER