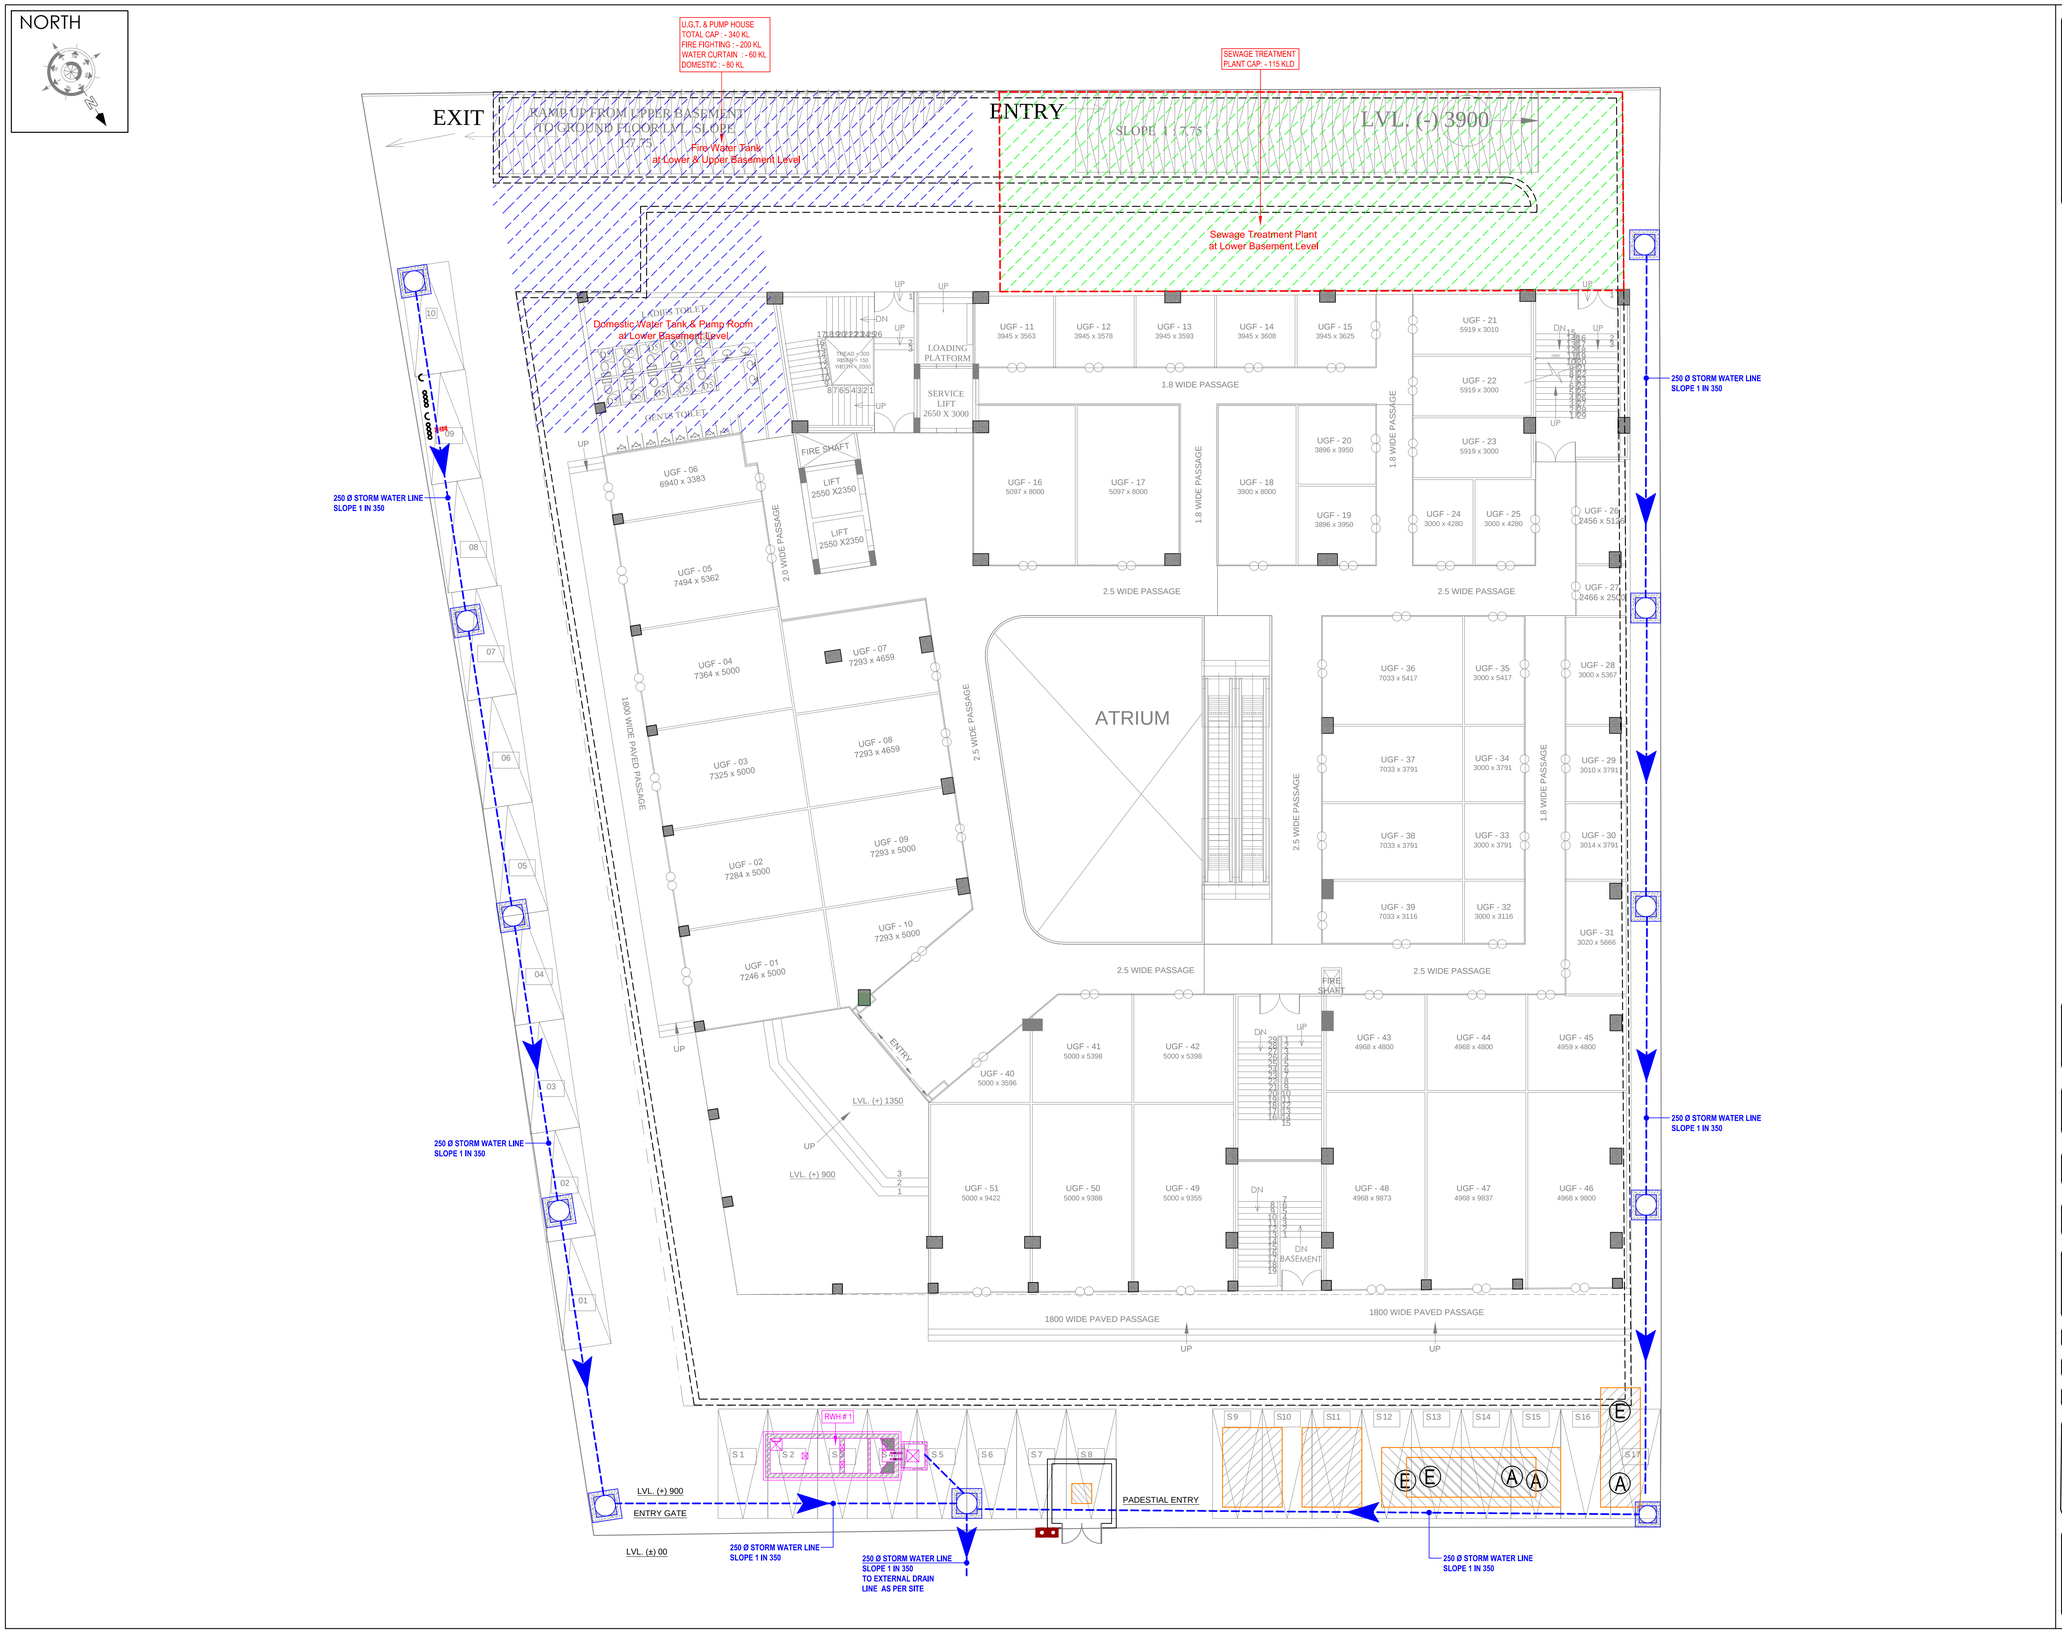

LEGEND :

S. No.	SYMBOL	DESCRIPTION
1.	C.P.	CATCH PIT
2.		UNDER GROUND PIPE DRAIN
3.		BASEMENT RETAINING WALL
4.		RAIN WATER HARVESTING

rev. no.	date	revision
..	..	..

project
PROPOSED PLAN OF CELESTE MALL
AT LUCKNOW.

title
LAYOUT PLAN

subtitle
EXTERNAL DRAINAGE SYSTEM

drawing released for
- ☐ APPROVAL
- ■ SUBMISSION
- ☐ ADVANCE COPY
- ☐ CONSTRUCTION

drg. no. CM / 19B30 / ES - 03	drawn by Prem Saini
scale 1 : 150	designed by Badri Vishal
date 19.02.2022	checked by Anand Havelia

architects
design group
off. : hahsaiya court, hazratganj, lucknow-01
e-mail : ar_arunkumar@rediffmail.com
phone : 2621943, 4077162 , mobile : 9415013645
architecture engineering interiors turnkey projects

services consultant
Consummate Engineering Services (P) Ltd.
cespl Working Together To Create Value
Noida Office : B - 67, Sector - 67, Noida - 201 301
Lko. Office : R 006, Rohtas Plumeria, Gomti Nagar, Lucknow
Tel : (0120) 2303500 (30 Lines)
e mail : mail@cespl.in, website : www.cespl.in