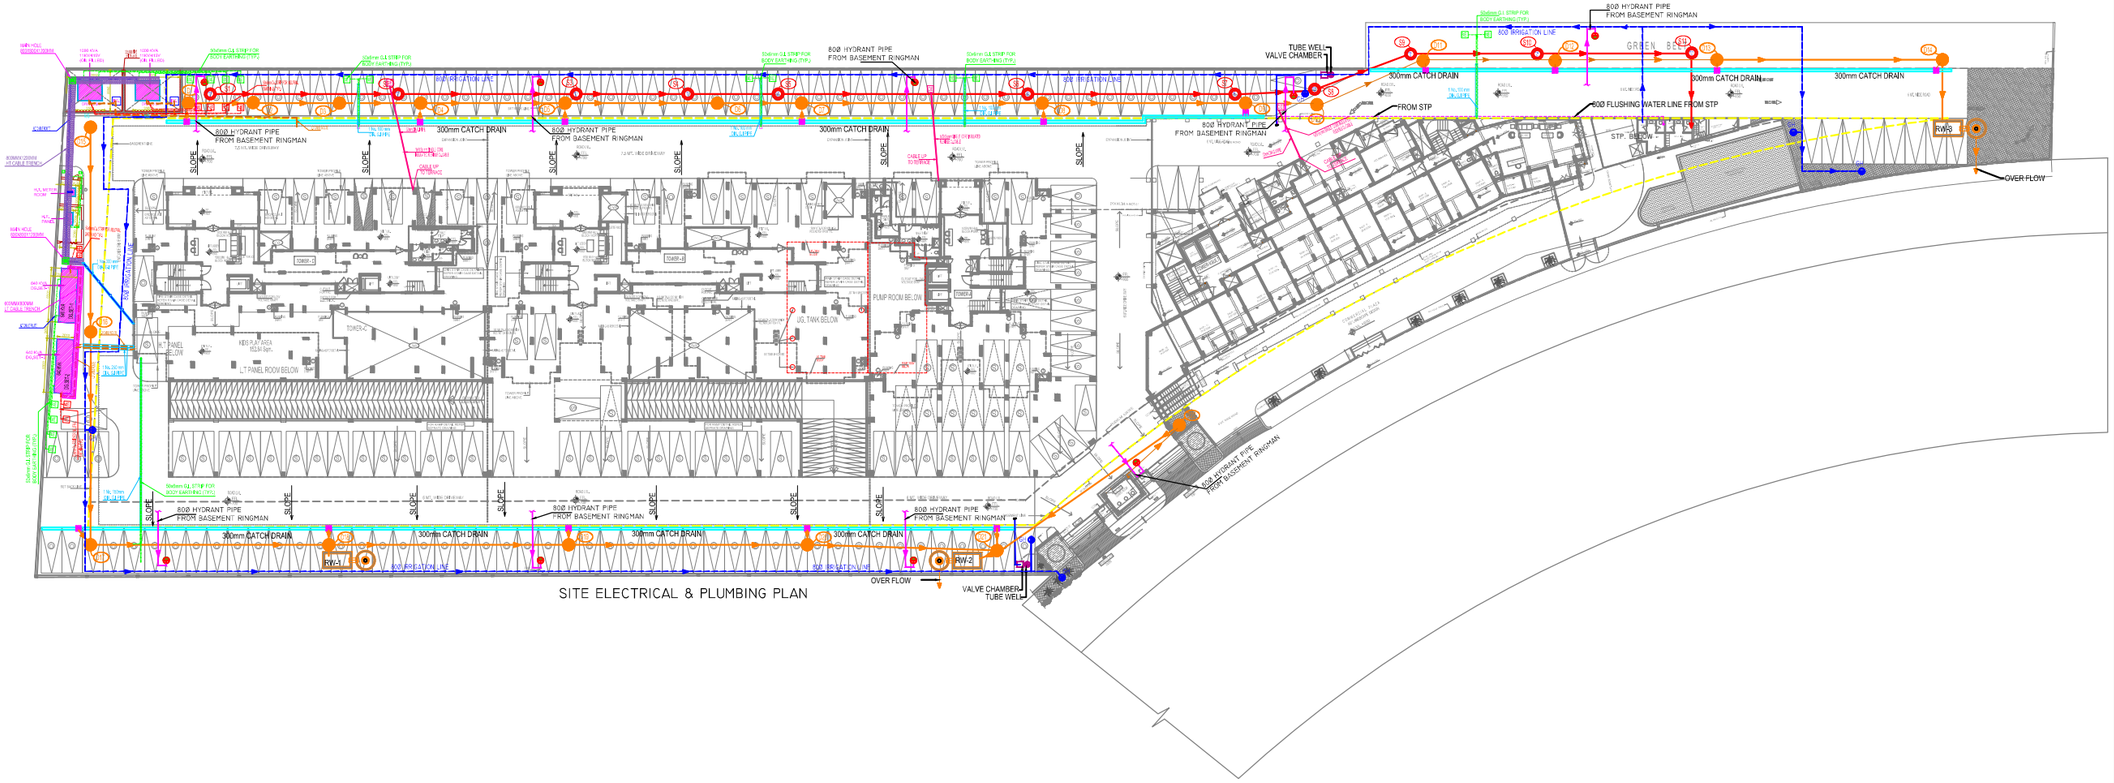

SITE ELECTRICAL & PLUMBING PLAN

NORTH POINT

THIS DRAWING IS A "COPYRIGHT" AND CONTENT OF THIS DRAWING OR PART THERE OF MAY NOT BE USED OR REPRODUCED WITHOUT THE PERMISSION OF THE ARCHITECT.

NO. OF PRINT	DATE	ISSUED TO	REMARKS

REVISION	DATE	DESCRIPTION	BY
			—

Sym.	SEWERAGE LEGENDS	
1.	1900/1200D/1500D SEWERAGE MANHOLE	
2.	SEWERAGE LINE	
Sym.	DRAINAGE LEGENDS	
1.	790 DRAINAGE MANHOLE WITH 600 X 600MM MM PERFORATED COVER	
3.	500 X 400 CATCH BASIN WITH PERFORATED FRP MANHOLE COVER	
5.	300MM CATCH DRAIN WITH GENTLE SLOPE	
4.	RECHARGE WELL WITH DESILTING CHAMBER	300W
5.	DRAINAGE LINE	
Sym.	WATER SUPPLY LEGEND	
1.	FIRE HYDRANT LINE	
2.	EXTERNAL FIRE YARD HYDRANT	
3.	IRRIGATION RINGMAIN	
4.	GARDEN HYDRANT	GH
Sym.	ELECTRICAL LEGENDS	
1.	600x600x6mm GI. PLATE BODY EARTHING	BE
2.	600x600x6mm Cu. NEUTRAL EARTHING	NE
3.	CHEMICAL EARTHING FOR LIGHTNING PROTECTION	CE

DRAWING FOR :-

- FTP — ■ FOR SUBMISSION
- FAO — ☐ FOR APPROVAL ONLY
- FAC — ☐ FOR ADVANCE COPY
- GFC — ☐ GOOD FOR CONSTRUCTION

KEY PLAN

CLIENT
OASIS BUILDMART (INDIA) PVT.LTD.

PROJECT

VENETIA HEIGHTS

PROPOSED GROUP HOUSING FOR OASIS BUILDMART (INDIA) PVT. LTD.
AT PLOT NO. HRA -12A AT I.A. SURAJPUR SITE-C (EXTT.)
HOUSING SECTOR,PHASE-2, G.B. NAGAR,(U.P)

DATE	PROJECT INCHARGE	CHECKED BY
10.08.2017	BHEEM	P. SHARMA
SCALE	DEALT BY	APPROVED BY
NTS	BHEEM	PKS

ELECTRICAL CONSULTANT :-

D.P. ARORA & ASSOCIATES
GH-2/98-B, ANKUR APARATMENT
PASCHIM VIHAR-NEW DELHI-63
Mob.No.9312221486
E-mail: dpa.elc@gmail.com

DRAWING TITLE

MEP LAYOUT

CONSULTANTS

PEE CONSULTANTS
815-C, DDA FLATS
SHAKARPUR, DELHI-93
Ph: +91-11-27516297
Ph: +91-11-42516867
mcons@gmail.com
pcons@pee.co.in

ARCHITECTS

Confluence
B-21, NFC,
NJD-45,INDIA
Ph:+91-11-46130600
Fx:+91-11-42516700
cos@inconfluence.com
www.inconfluence.com
Member of IGBC
RID + SDT - 2000
architecture
urban design
hospitality
interiors

DRAWING NO.	REVISION
EL\PL\SITE\01	R0