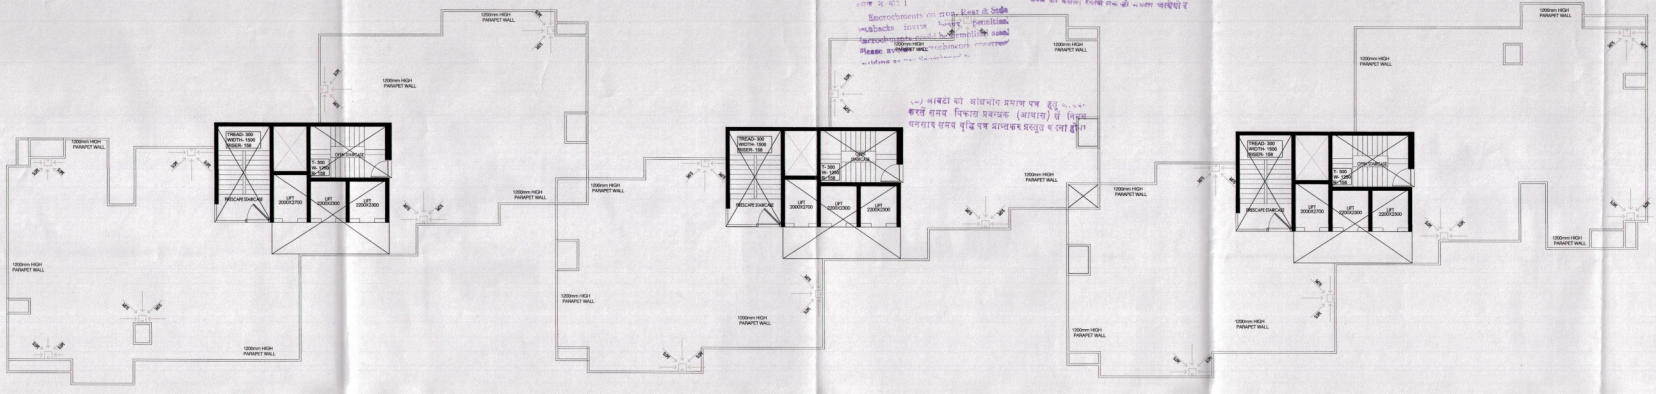

TERRACE PLAN

[REVISED PLAN]

Map for proposed Building is as per dwg. Layout submitted for approval Please.

PLANNER Asstt. Arch Architect

GARDEN SIDE

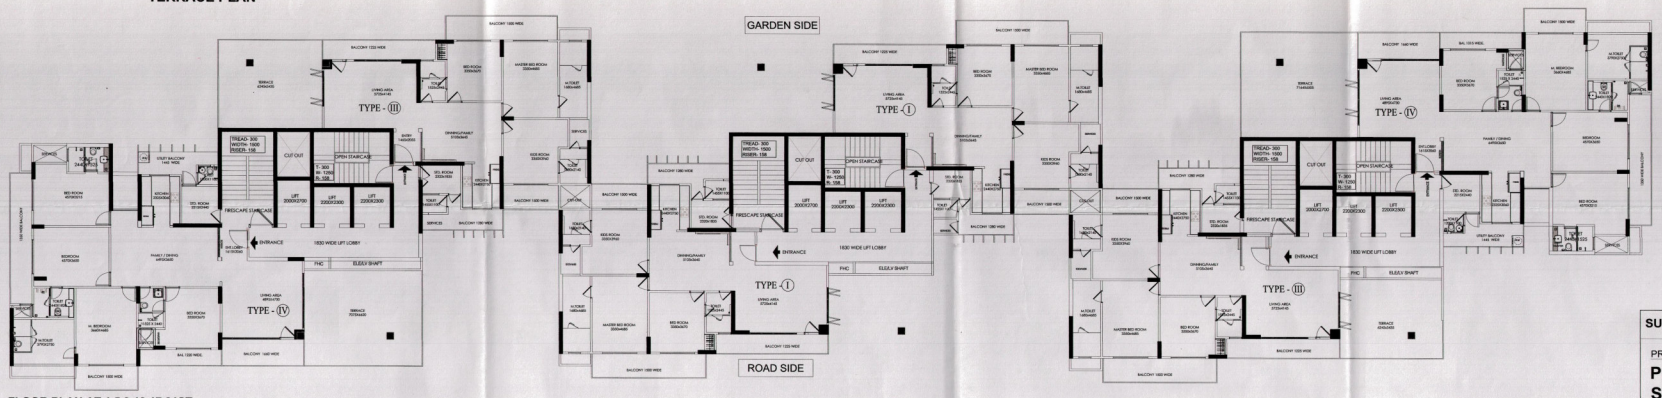

ROAD SIDE

FLOOR PLAN AT 1,5,9,13,17,21ST

SUBMISSION DRAWING

PROJECT:

PROPOSED REVISED PLAN FOR SPORTS CITY AT LAND PARCEL SC-01/A-03, SECTOR-150,NOIDA (U.P) FOR M/S LOGIX HEIGHTS PVT. LTD.

DRAWING TITLE :

TOWER - 1
FLOOR PLANS & TERRACE PLAN

For Logix Heights Pvt. Ltd.
Authorised Signatory

Arvind Kumar Jain, Architect
Council of Architecture
Regn. No. CA/85/09457

OWNER'S SIGN | ARCHITECT'S SIGN.

N

SCALE	DEALT BY	DATE -
1:150	SONALI SRIVASTAVA	DEC-2013
DESIGN BY	CHECKED BY	DRG. No.
		SD-04A