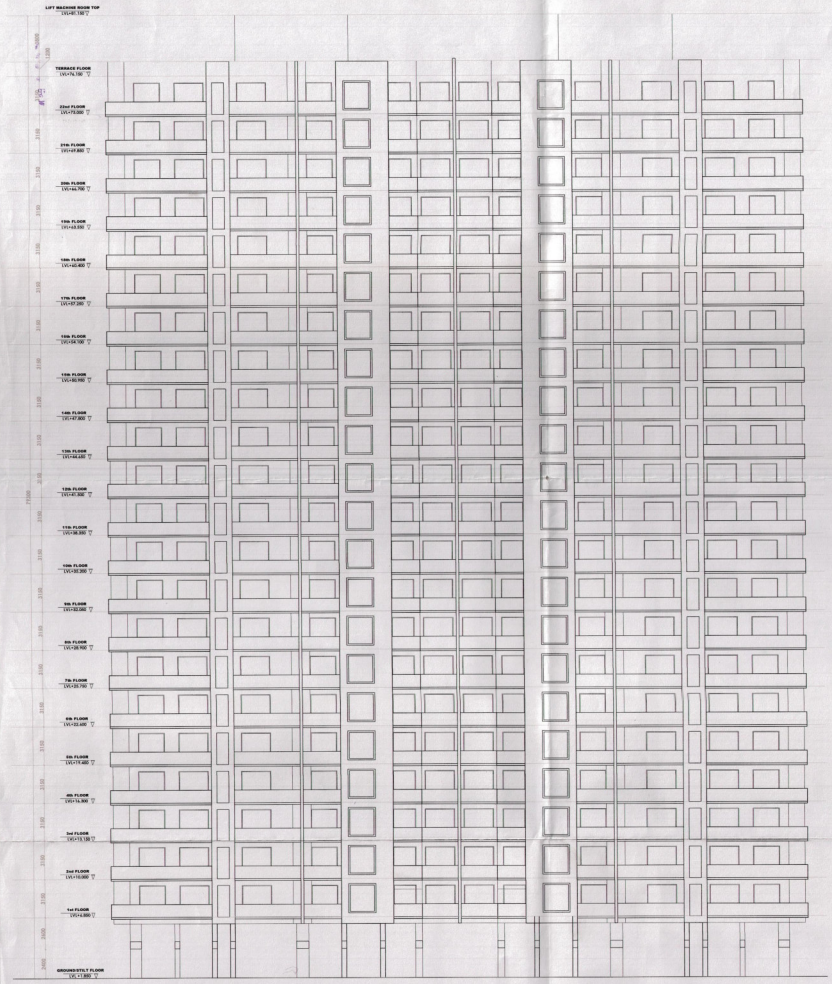

ELEVATION

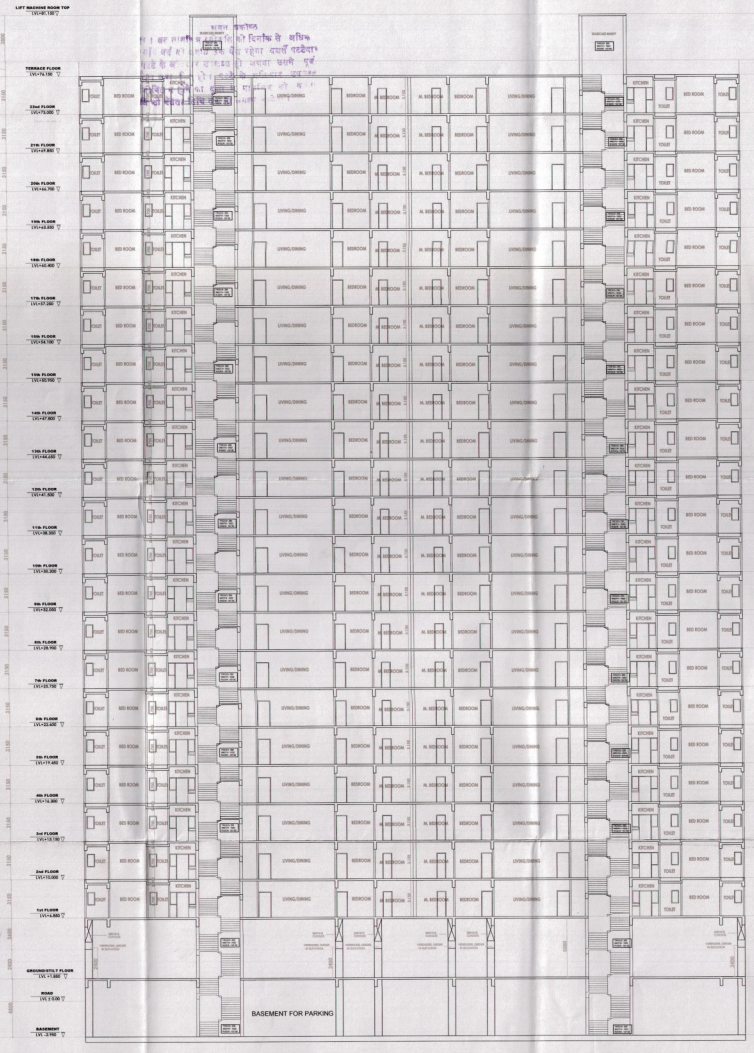

SECTION AA'

Map for proposed Building is as per Bye Laws submitted for approval Please.

Asstt. Arch. Architect

[REVISED PLAN]

SUBMISSION DRAWING

PROJECT:

PROPOSED REVISED PLAN FOR SPORTS CITY AT LAND PARCEL SC-01/A-03SECTOR-150, NOIDA (U.P) FOR M/S LOGIX HEIGHTS PVT. LTD.

DRAWING TITLE :

TOWER -2
ELEVATION AND SECTION

For Logix Heights Pvt. Ltd.

Authorised Signatory

Arvind Kumar Jain, Architect
Council of Architecture
Regn. No. CA/85/09457

OWNER'S SIGN	ARCHITECT'S SIGN.
	N

SCALE 1:200	DEALT BY	DATE -
DESIGN BY	CHECKED BY	DRG. No. SD-10