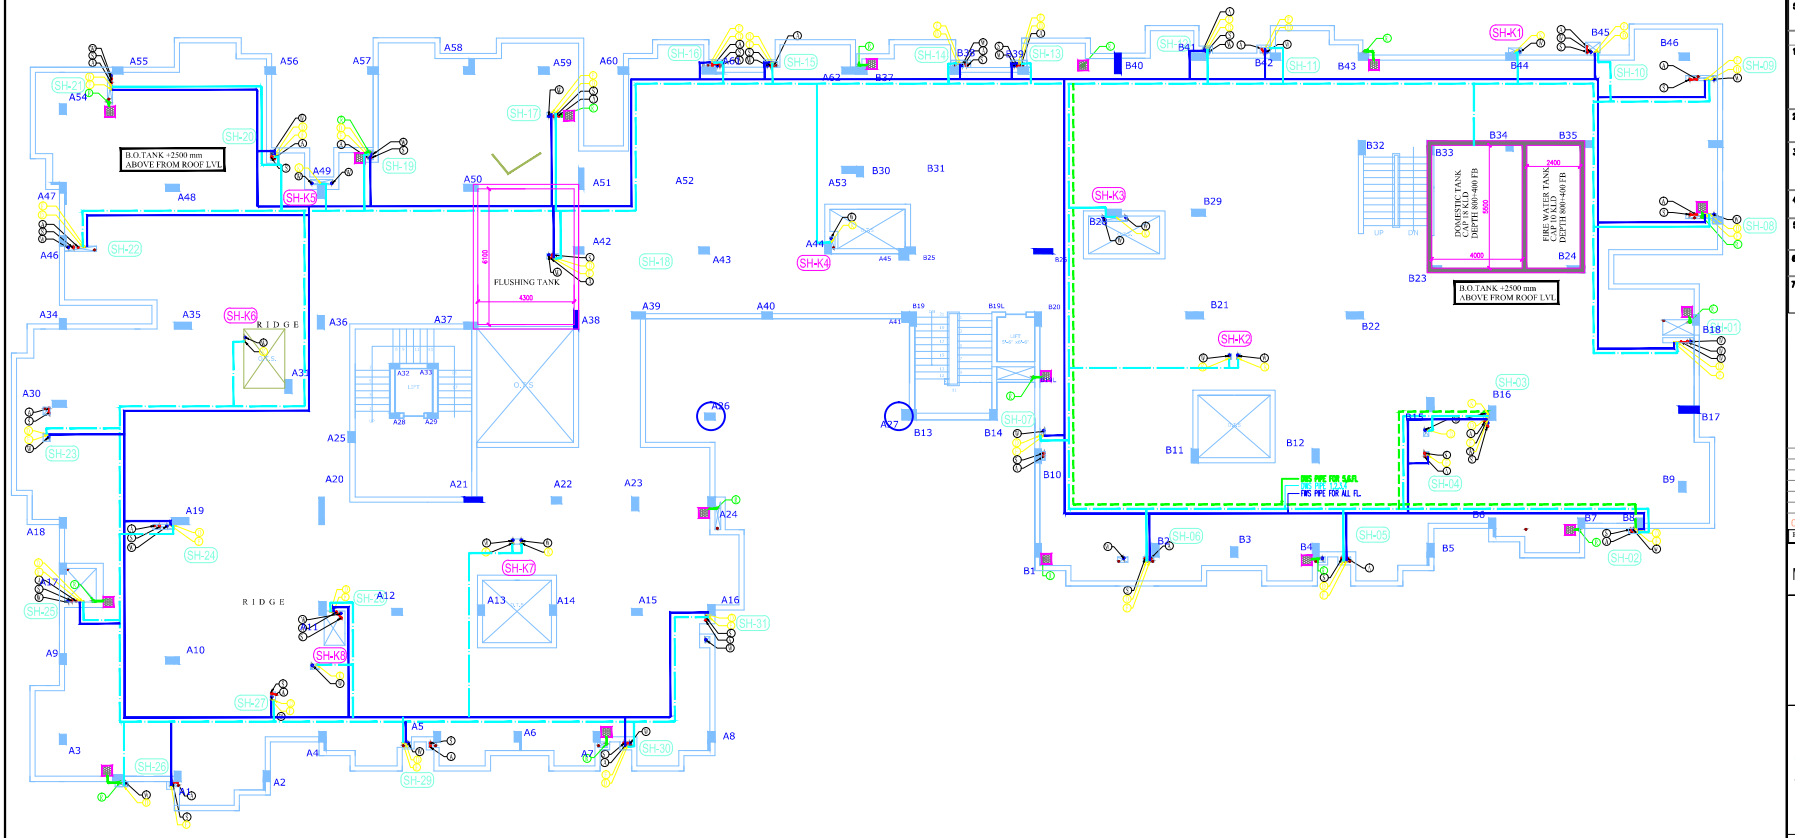

LEGEND

- DOMESTIC WATER SUPPLY PIPE FROM OVER HEAD TANK
- CLD WATER SUPPLY PIPE FROM OVER HEAD TANK
- DOMESTIC WATER SUPPLY PIPED BELOW FLOOR
- (D) DOMESTIC WATER SUPPLY FROM OHT
- (F) FLUSHING WATER SUPPLY TO FROM OHT
- (K) DOMESTIC WATER SUPPLY TO KITCHEN FROM OHT
- SSL STRUCTURAL SLAB LEVEL
- FFL FINISHED FLOOR LEVEL
- AFFL ABOVE FINISHED FLOOR LEVEL
- SOP BOTTOM OF PIPE
- S. WATER LEVEL
- CWS COLD WATER SUPPLY
- HWS HOT WATER SUPPLY
- SV ISOLATING VALVE
- NRV NON-RETURN VALVE

NOTES :-

1. ALL DIMENSIONS ARE IN MM
2. ALL WATER SUPPLY PIPE TO BE AS PER SPECIFICATION & DROPS TO EACH FIXTURE
3. ALL COLD WATER & HOT WATER POINTS TO THE FIXTURE SHALL BE TERMINATED VIA ANGLE VALVE.
4. ALL PIPE SIZE SHOWN IN DRAWING BASED ON INTERNAL BORE DIMENSION OF PIPE.
5. THIS DRAWING IS TO BE READ IN CONJUNCTION WITH THE MEP SERVICES SPECIFICATION AND ALL OTHER DISCIPLINE'S DRAWINGS & DOCUMENTATION.

GENERAL NOTES PLUMBING SERVICES

1- PLUMBING DRAWINGS SHALL BE READ WITH THE ARCHITECTURAL, STRUCTURAL, ELECTRICAL, A/C AND OTHER DRAWINGS FOR COORDINATION, VERIFICATION OF ADEQUATE SPACES AND EARLY DETERMINATION OF ANY CONTRADICTIONS OR INTERFERENCE PER THE PROVISIONS OF THE SPECIFICATION.

2- THE DRAWINGS ARE ISSUED FOR PLUMBING WORKS ONLY AND SHALL NOT BE USED FOR ARCHITECTURAL, STRUCTURAL OR OTHER WORKS.

3- FOR SERVICES CONNECTED WITH A/C WORKS REFER TO A/C DRAWINGS FOR THE EXACT LOCATION, SIZE AND OTHER REQUIREMENTS, ALL SUCH SERVICES SHALL BE COORDINATED WITH THE A/C TRADE.

4- PLUMBING WORKS REQUIRING ELECTRICAL SERVICES SHALL BE COORDINATED WITH THE ELECTRICAL TRADE.

5- SHOP DRAWING & AS BUILT TO BE PREPARED BY THE FIRE CONTRACTOR AND SUBMITTED IN CASE OF ANY CHANGES LAYOUT

6- ALL EQUIPMENTS SHALL BE PROVIDED WITH REQUIRED MEP CONNECTIONS AS PER MANUFACTURER RECOMMENDATIONS

7- THE CONTRACTOR SHALL BE RESPONSIBLE FOR COORDINATION BETWEEN PLUMBING SHOP DRAWINGS AND OTHER MEP SHOP DRAWINGS, STRUCTURAL DRAWINGS & ARCHITECTURAL REQUIREMENTS OF PROJECT.

Rev	Date.	Description.	Issued. By
0	8/3/14	FIRST ISSUED FOR APPROVAL	RAHUL

CLIENTS

M/S 7C'S. INFRATECH PVT. LTD.

PROJECT

PROPOSED:- GROUP HOUSING BUILDING PLAN OF GRAND FORTE CITY ON KHASRA NO. 825 AT MAUJA SIKANDRA PASHCHIM PURI AGRA (UP)

ARCHITECTS ENGINEERS

AXIS CONSULTANTS

Architect, Interior Designer, Project manager, Planner
SHOP NO.12 BLOCK NO.21SHOE MARKET
SANJAY PLACE,AGRA

SERVICES DESIGN CONSULTANTS

DPS CONSULTING ENGINEERS
Services Design Consultants
B/9, Basement Krishna Market Jaipur Nagar
Agra Cantt 282004 (India)
Mobile No. +91 9719771183,8630311
E-mail: info.dps@gmail.com, info.dps@rediffmail.com
Branch Off: 38 A Neelkhant Vihar Nehru Marg Road
Sanjay Place, Agra (Uttar Pradesh)
HVAC & PLUMBING CONSULTANT
ELECTRICAL & FIRE CONSULTANT
Chief Planner: DPS, AGRA

TITLE :

ROOF PLAN
WATER SUPPLY LAYOUT
PLUMBING DRAWING

Project No	DPN/PN/68	Drawing No.	WS-02
Design bY	Rahul		
Chkd by	DPS		
Date	20/5/14	Revisions	
Scale	1:100		