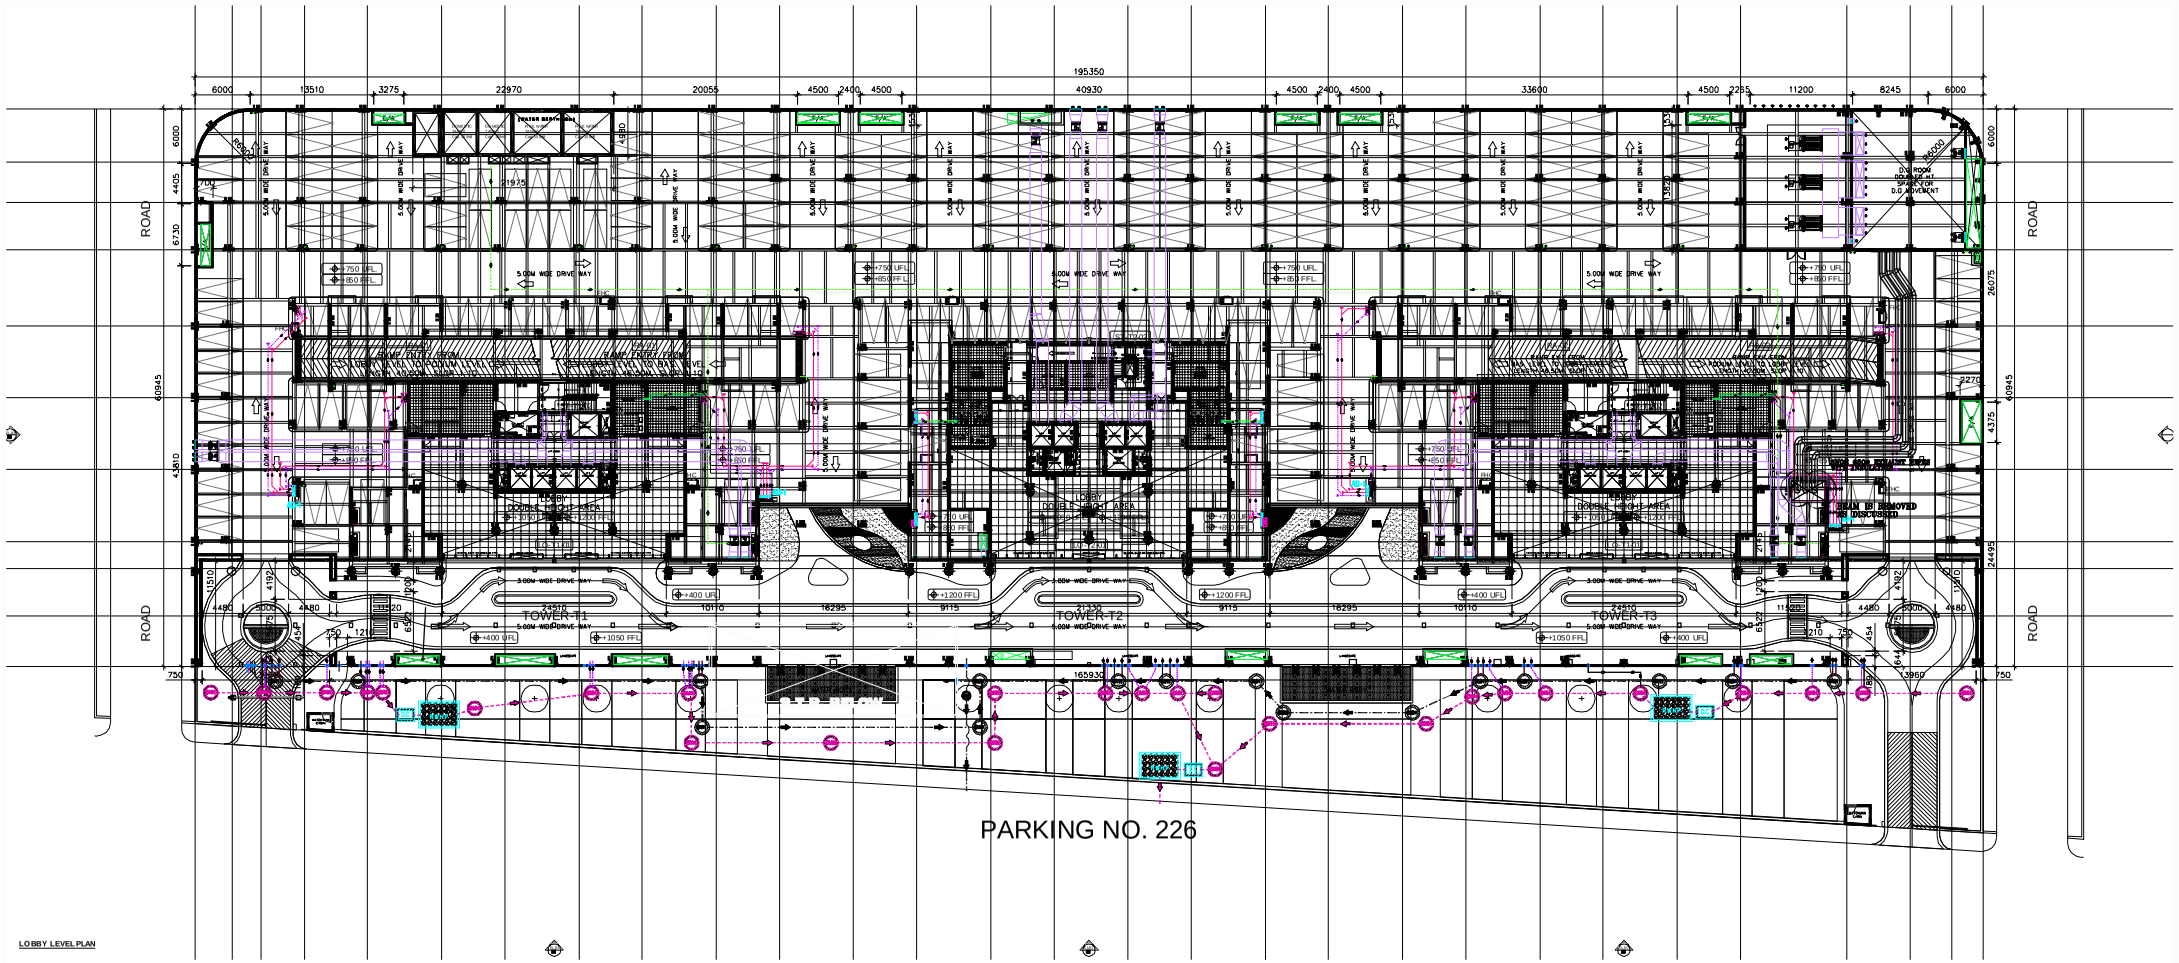

LOBBY LEVEL PLAN

	PLUMBING LEGEND
1	110 OD uPVC SOIL & VENT PIPE FOR UPPER FLOORS
1a	110 OD uPVC SOIL & VENT PIPE FOR GROUND & FIRST FLOOR
1b	210 OD uPVC SOIL & WASTE PIPE
2	110 OD uPVC WASTE & VENT PIPE FOR UPPER FLOORS
2a	110 OD uPVC WASTE & VENT PIPE FOR GROUND & FIRST FLOOR
3	110 OD uPVC ANTI SIPHONAGE VENT PIPE
4	DOMESTIC WATER SUPPLY ON TAKE PIPE FOR UPPER 3 FLOOR 3RD TH, 5TH, 7TH, 2ND FLOOR (HYDROPNEUMATIC)*
4a	DOMESTIC WATER SUPPLY ON TAKE PIPE FOR UPPER ZONE 14TH FLOOR TO 21TH FLOOR (BY GRAVITY)*
4b	DOMESTIC WATER SUPPLY ON TAKE PIPE FOR LOWER ZONE GROUND FLOOR TO 12TH FLOOR (BY GRAVITY)*
5	FLUSHING WATER SUPPLY ON TAKE PIPE FOR UPPER ZONE 14TH FLOOR TO 21TH FLOOR (BY GRAVITY)*
5a	FLUSHING WATER SUPPLY ON TAKE PIPE FOR LOWER ZONE GROUND FLOOR TO 12TH FLOOR (BY GRAVITY)*
6	DOMESTIC WATER RISER PIPE TO D.H.T.
7	FLUSHING WATER RISER PIPE TO D.H.T.
8	160 OD uPVC RAIN WATER PIPE FOR TERRACE
8a	210 OD uPVC RAIN WATER PIPE FOR TERRACE
9	110 OD uPVC RAIN WATER PIPE FOR BALCONY
9a	160 OD UPVC RAIN WATER PIPE FOR BIG BALCONY
H	HOT WATER ON TAKE PIPE FROM SOLAR FOR UPPER ZONE 14TH FLOOR TO 21TH FLOOR (BY GRAVITY)*
H1	HOT WATER ON TAKE PIPE FROM SOLAR FOR LOWER ZONE GROUND FLOOR TO 12TH FLOOR (BY GRAVITY)*
AD	ACCESS DOOR FOR SHAFT AT CEILING LEVEL
* WATER SUPPLY DOWN TAKE SIZE AS PER SCHEMATIC DIAGRAM	DP -100ØD DRAIN PIPE FOR PAR
	P1 -150X150MM CUTOUT FOR
■	150X150MM CUTOUT FOR PARKING DRAIN PIPE(DP)

HWS	HOT WATER SUPPLY
FT	FLOOR TRAP (DEEP SEAL)
FD	FLOOR DRAIN

DETAIL OF PIPE CONNECTIONS

FROM WC TO STACK 110(OD) uPVC SOIL PIPE
FROM FT TO STACK 110(OD) uPVC WASTE PIPE
FROM WC WASTE TO FT 63(OD) uPVC PIPE
FROM SINK TO FT 50(OD) uPVC PIPE
FROM WB WASTE TO FT 40(OD) uPVC PIPE
FROM BATH TUB WASTE TO 63(OD) uPVC PIPE

NOTE:

1. ALL FT'S TO BE P-TRAPS WITH HIGH TRIBER, UNLESS OTHERWISE STATED
2. ALL BEAMS TO BE DOWN TURN IN TOILETS AREA WHERE PLUMBING PIPES INSERT THE SHAFTS
3. ALL BEAMS TO BE DOWN TURN IN SUNKEN AREA

CBLING CUTOUT

FLOOR CUTOUT/SHAFT

SMH	SEWER MANHOLE SIZE: 900MM DIA
DMH	SEWER MANHOLE SIZE: 1200MM DIA
SMH	SEWER MANHOLE SIZE: 1200MM DIA
	RAIN WATER HARVESTING SIZE: 4X2.5M
DC	DESILTING CHAMBER SIZE: 1.5X1X1M DEEP
	SEWER LINE
	STORM WATER LIN

CLIENT :

Amadeus
saha groupe projects
Sector-143, Noida

DESIGN CONSULTANT :

ARCHITECT
HAFEEZ
CONTRACTOR
29 Bank Street,
Mumbai - 400 023. Tel. 2661920

SNC

Sunil Nayyar Consultants Pvt. Ltd.

TITLE

LOBBY FLOOR PLAN
M.E.P. COORDINATED LAYOUT

	NAME	DATE
DRWN	SURAJ	26.05.15
CHKD	S.N.	26.05.15
APPD		

SCALE 1:200

DRG. NO. SNC/MOHAVER/ 001

REV. 0