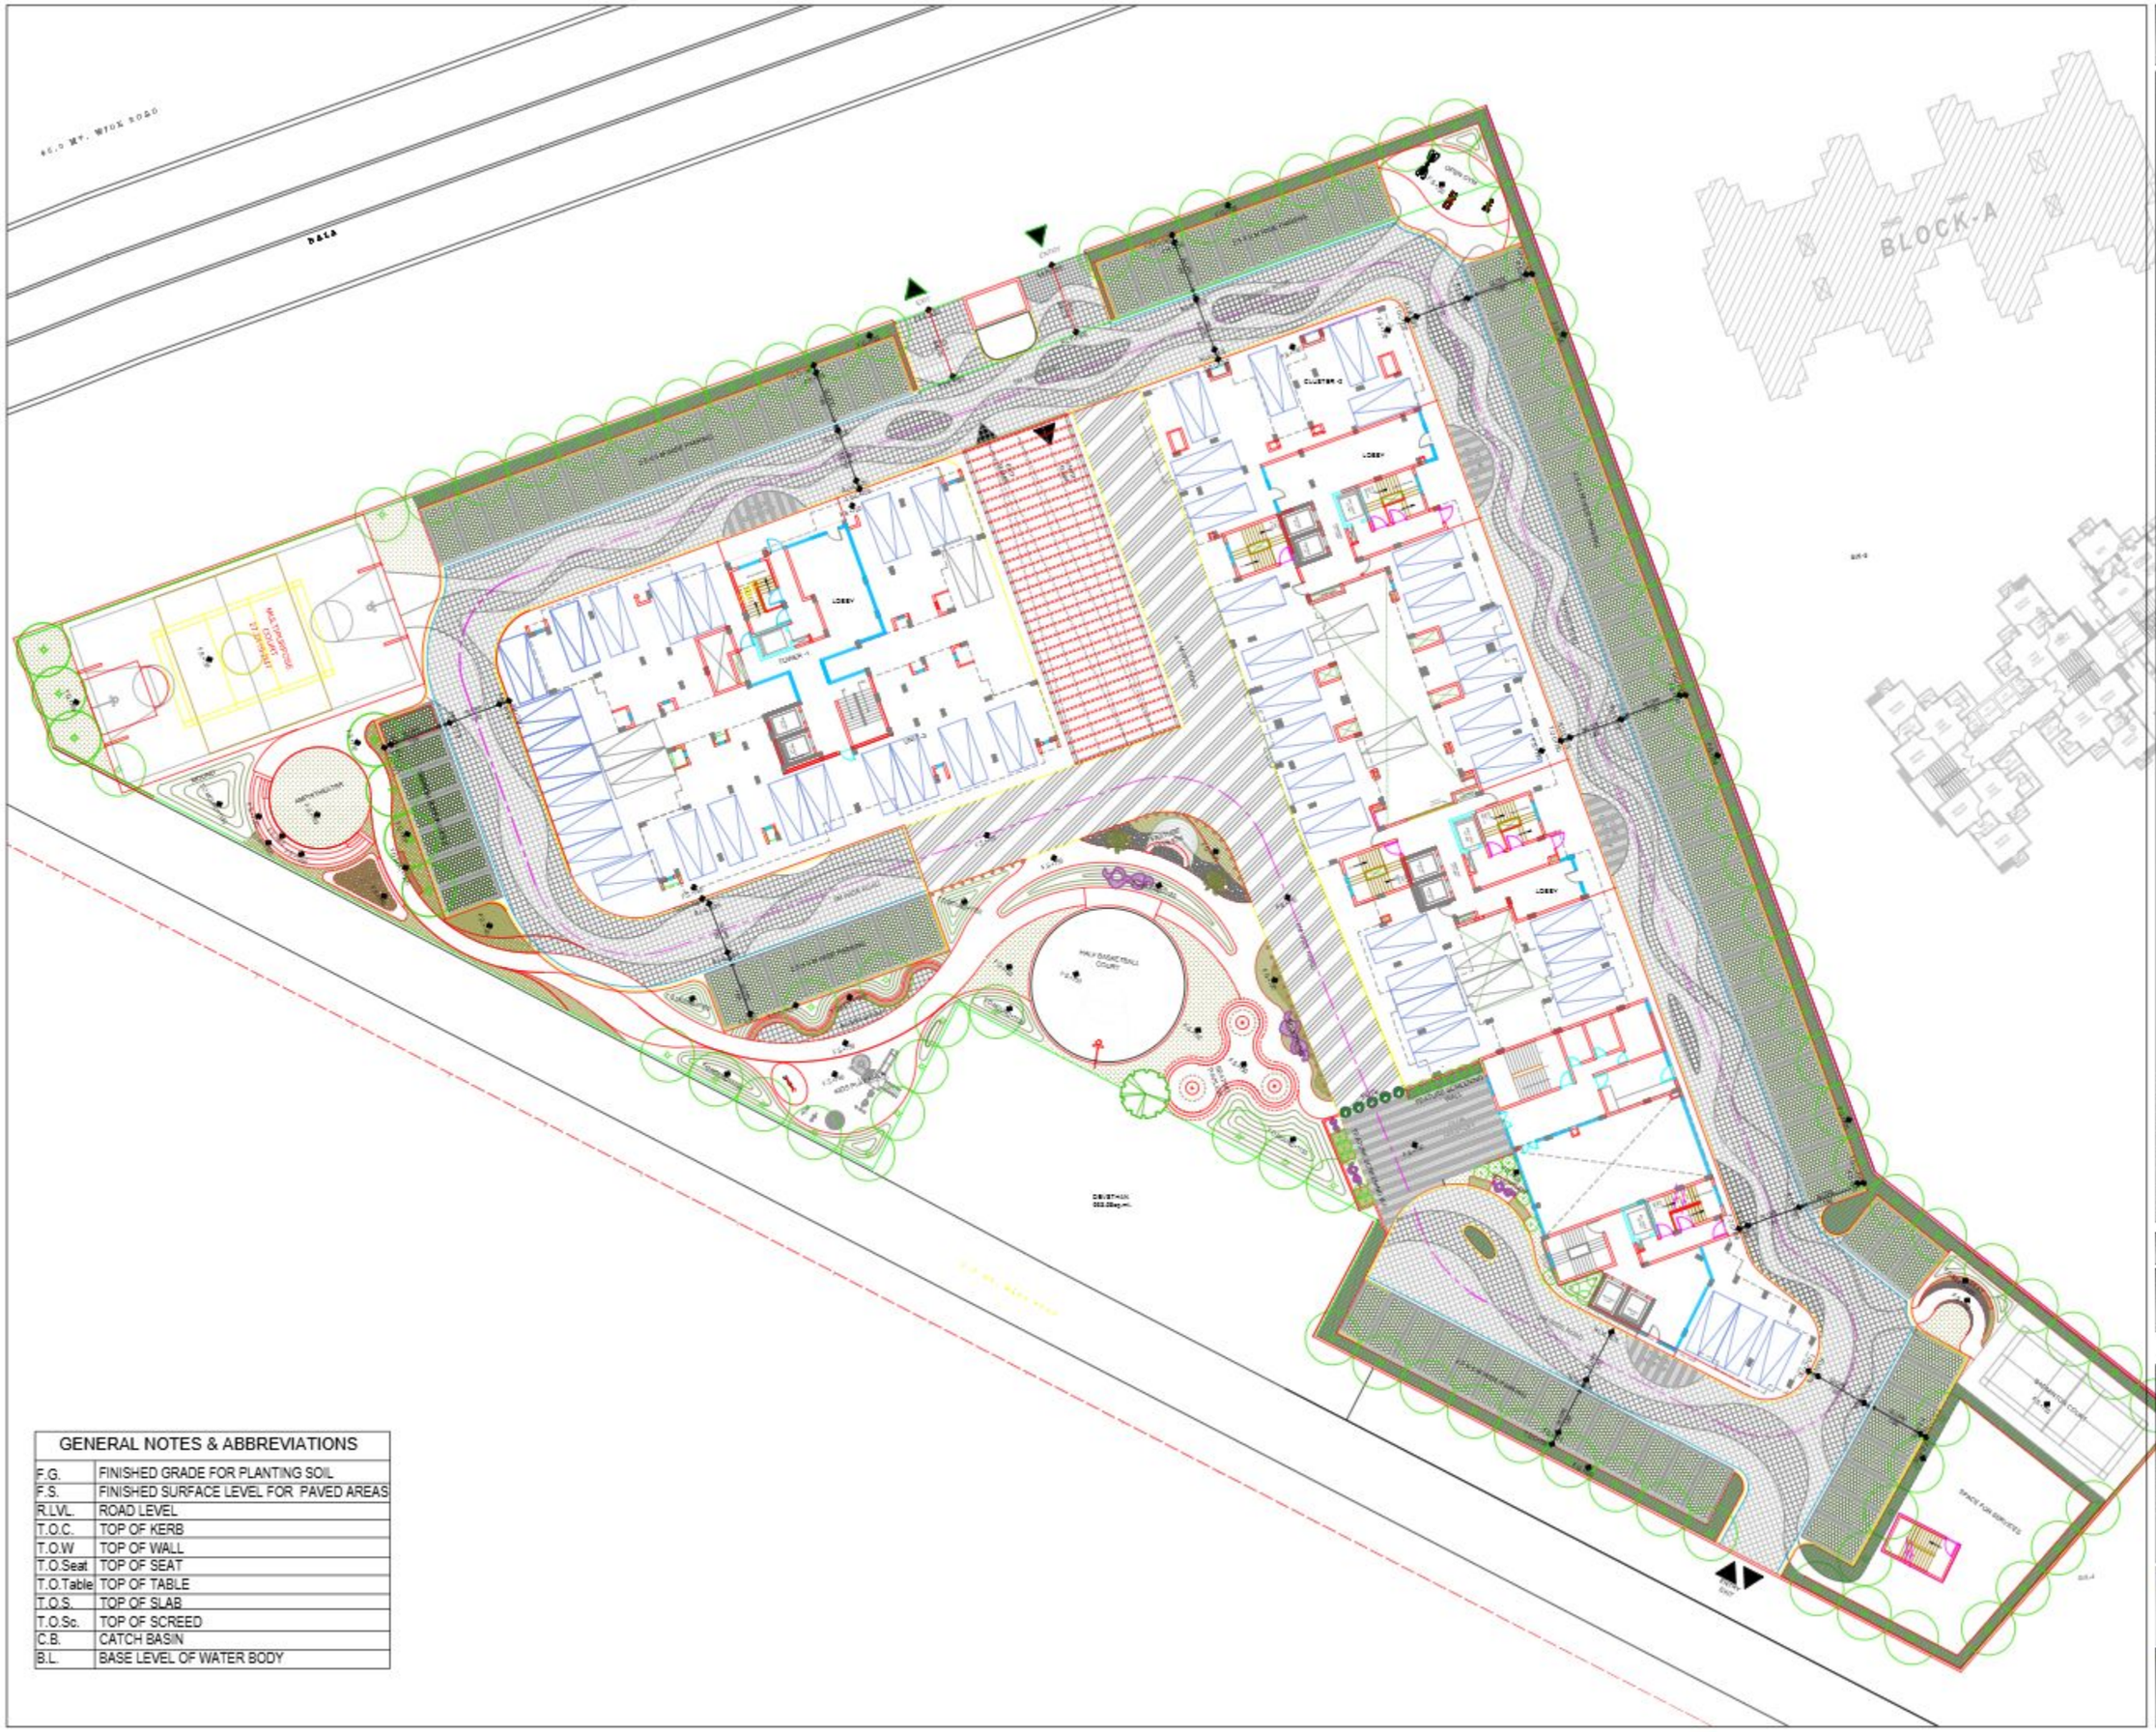


| GENERAL NOTES & ABBREVIATIONS | |
|---|---|
| F.G. | FINISHED GRADE FOR PLANTING SOIL |
| F.S. | FINISHED SURFACE LEVEL FOR PAVED AREAS |
| R.LVL. | ROAD LEVEL |
| T.O.C. | TOP OF KERB |
| T.O.W | TOP OF WALL |
| T.O.Seat | TOP OF SEAT |
| T.O.Table | TOP OF TABLE |
| T.O.S. | TOP OF SLAB |
| T.O.Sc. | TOP OF SCREED |
| C.B. | CATCH BASIN |
| B.L. | BASE LEVEL OF WATER BODY |

NOTES:
1. THIS DRAWING IS NOT TO BE SCALED. ONLY WRITTEN DIMENSIONS ARE TO BE FOLLOWED. RESPONSIBILITY OF THE ARCHITECT SHALL CEASE, INCASE ANY DEVIATION MADE FROM THE DRAWING, DURING CONSTRUCTION, WITHOUT ARCHITECT'S CONSENT
2. ANY DISCREPANCIES ARE TO BE BROUGHT TO THE NOTICE OF THE ARCHITECTS BEFORE THE COMMENCEMENT OF WORK.

KEY PLAN :

| DATE | PRINTS ISSUED TO | NO. | STATUS |
|---|---|---|---|
| | | | |

| REV. | DATE | DESCRIPTION | BY |
|---|---|---|---|
| | | | |

CLIENT
ELDECO HOUSING & INDUSTRIES LTD.

PROJECT TITLE
SKYWALK
LUCKNOW

DWG. NO. LD-101

DRAWING TITLE
GRADING PLAN

| | |
|---|---|
| SCALE : 1:500/50 | DATE : 04.01.2009 |
| CHECKED : ASHA SHARMA | JOB NO.: |
| DRAWN : NISHIT | REV.NO.: R0 |
| FILE : | |

DRAW STATUS : SCHEMATIC STAGE

REV.:

ARCHITECTS

LANDSCAPE ARCHITECT
DESIGN PROCESS