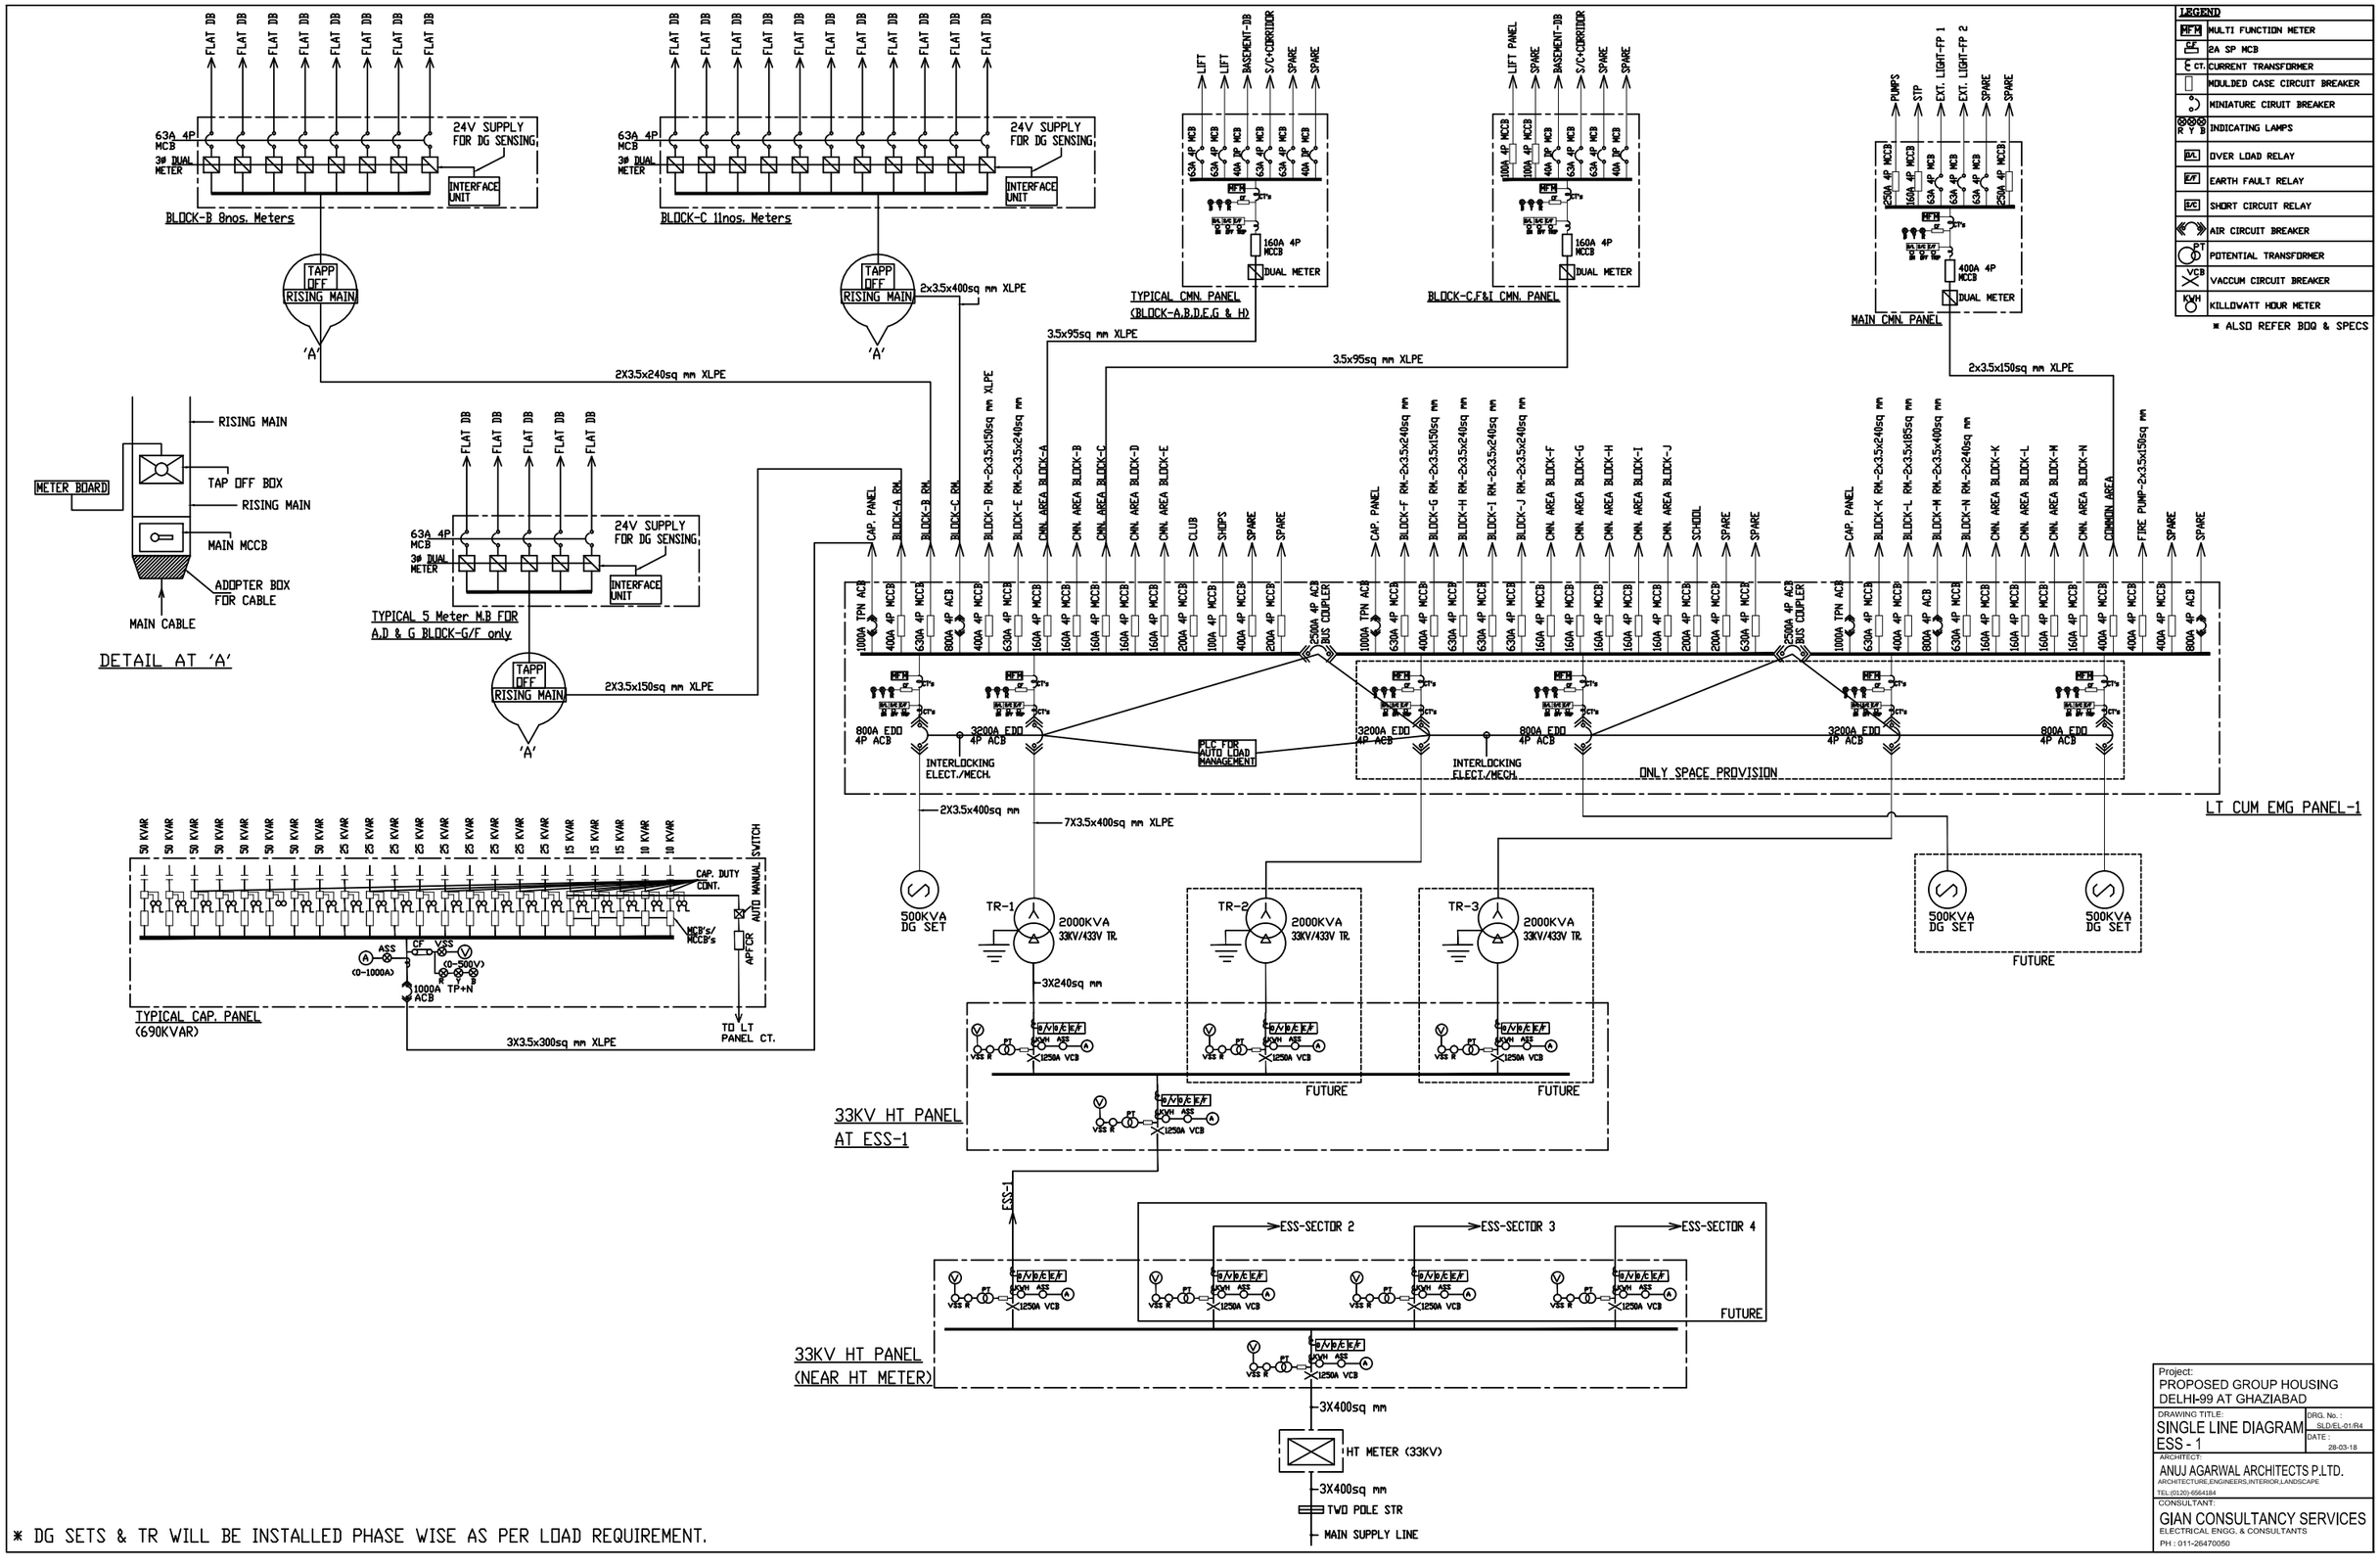

* DG SETS & TR WILL BE INSTALLED PHASE WISE AS PER LOAD REQUIREMENT.

Project:
PROPOSED GROUP HOUSING DELHI-99 AT GHAZIABAD

DRAWING TITLE:
SINGLE LINE DIAGRAM ESS - 1

DRG. No. : SLD:EL-01:R4
DATE : 28-03-18

ARCHITECT:
ANUJ AGARWAL ARCHITECTS P.LTD.
ARCHITECTURE,ENGINEERS,INTERIOR,LANDSCAPE
TEL:(0120)-6564184

CONSULTANT:
GIAN CONSULTANCY SERVICES
ELECTRICAL ENGG. & CONSULTANTS
PH : 011-26470050