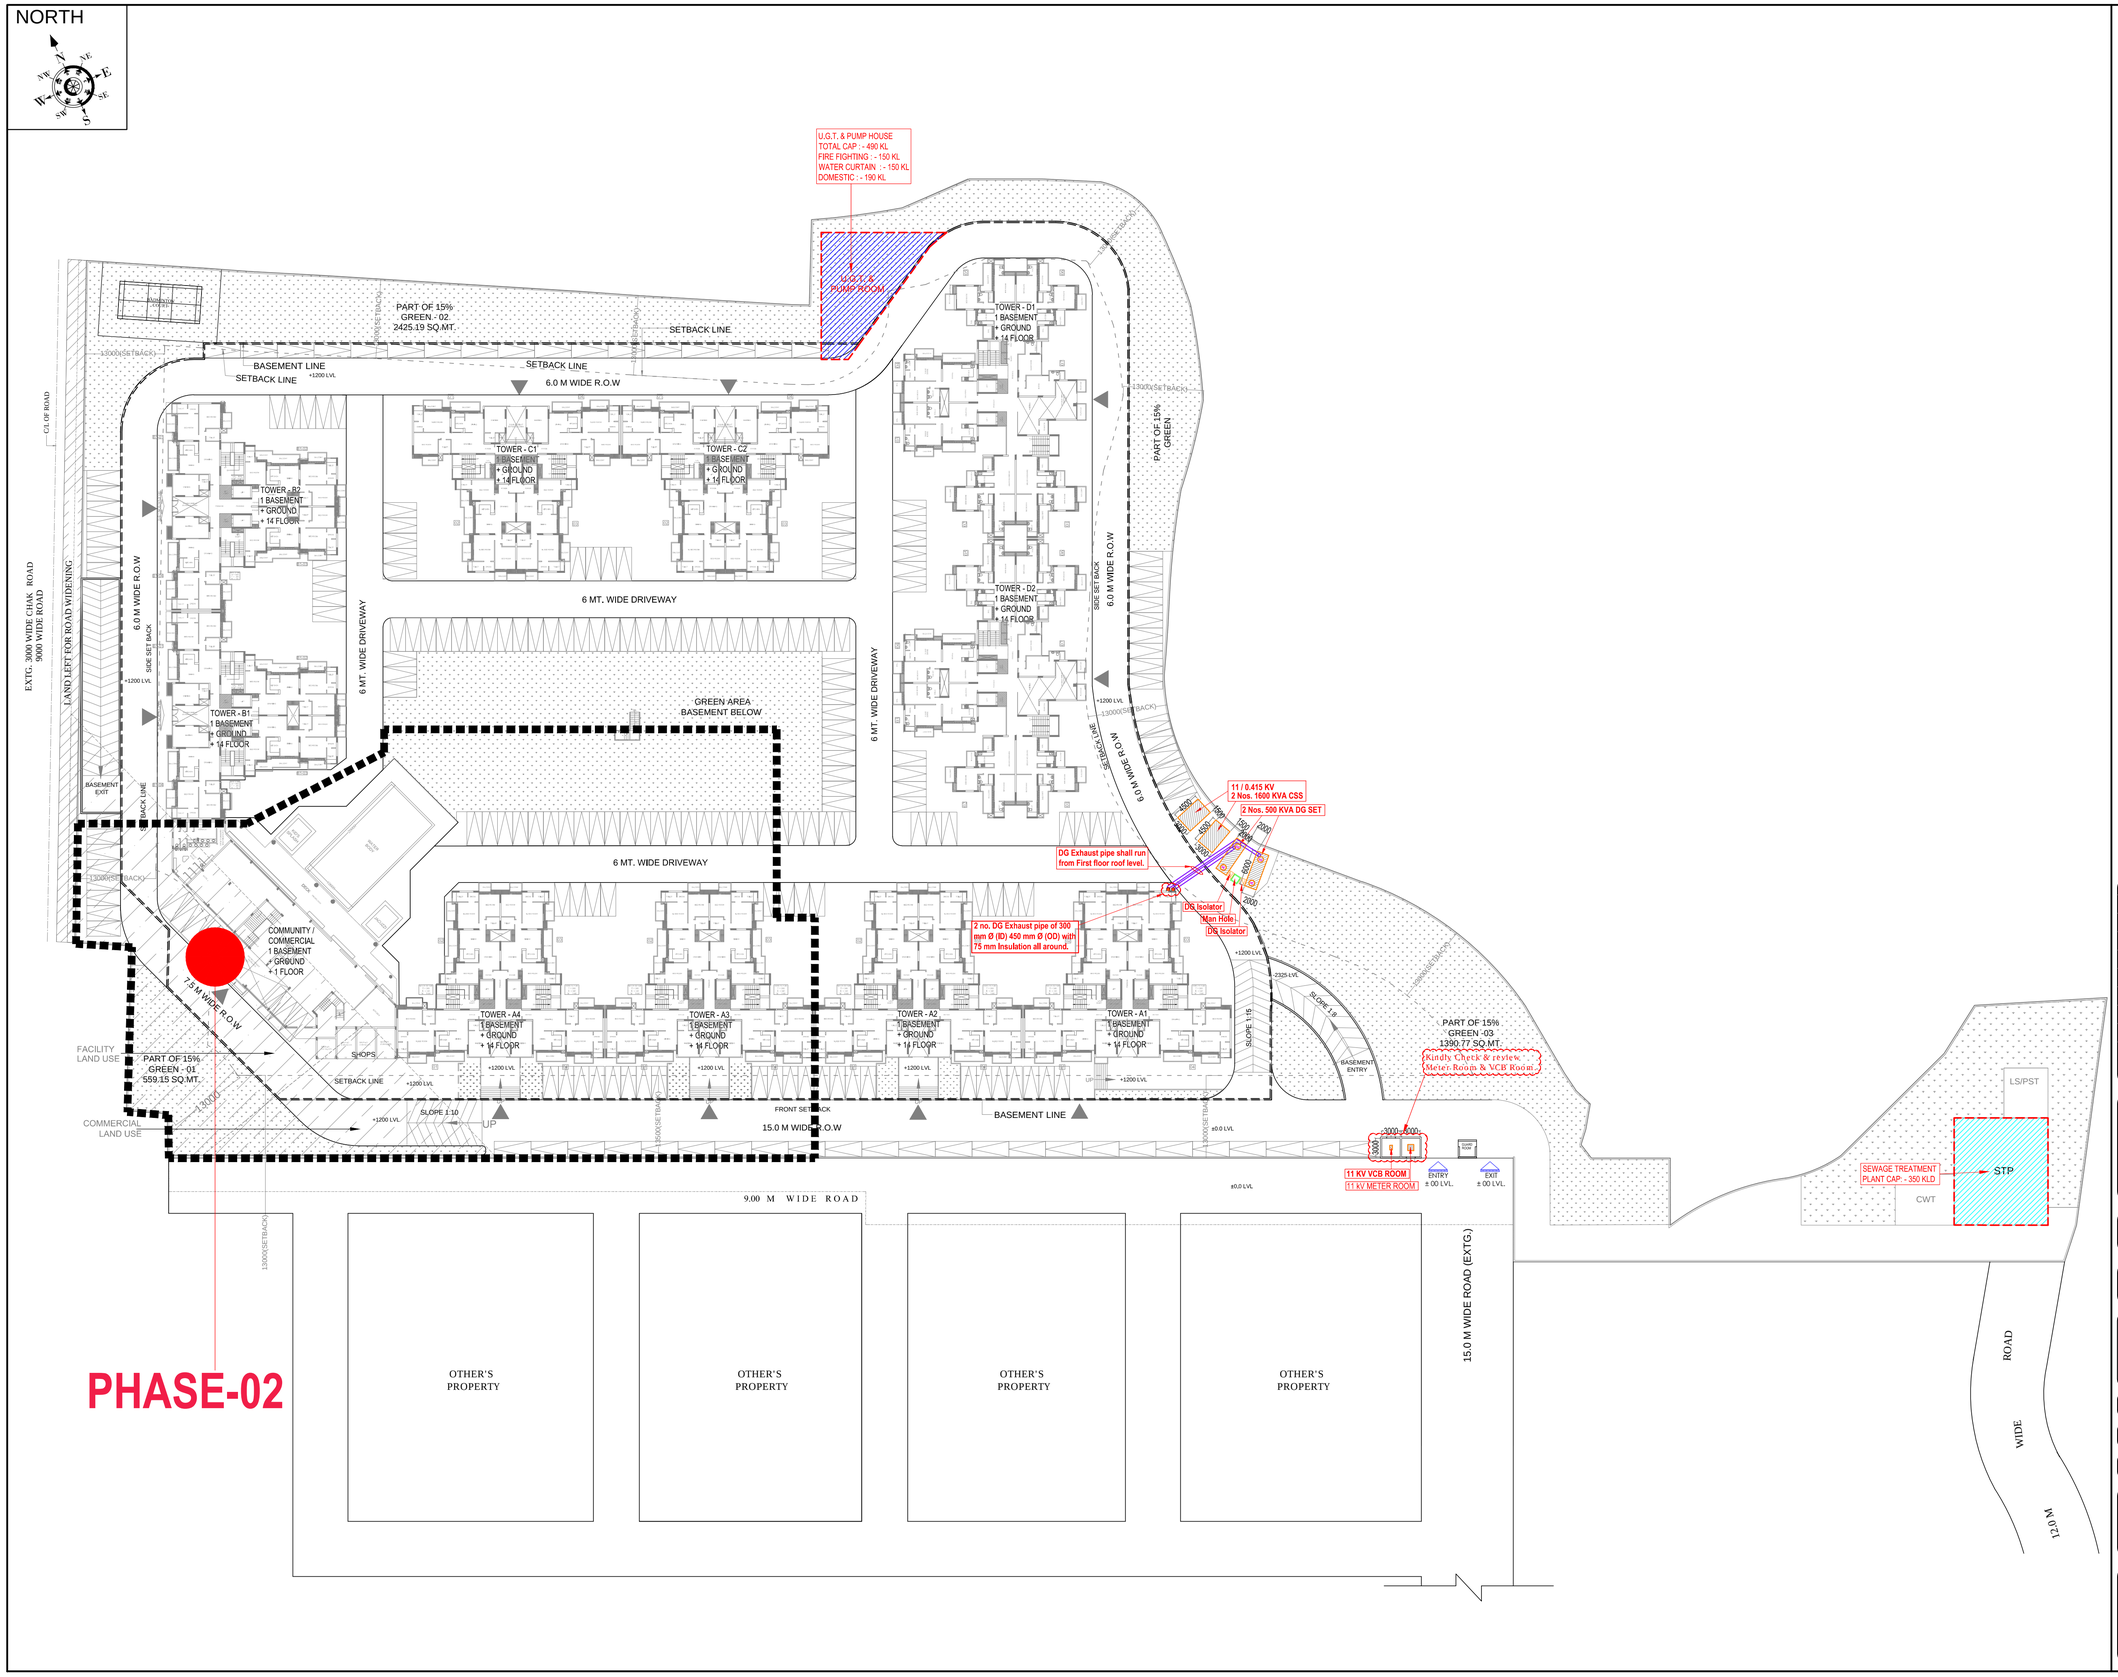

rev. no.	date	revision
..	..	..

project
PROPOSED GROUP HOUSING BUILDING
PLAN FOR OMEGA DEVELOPER AND BUILDERS ON KHASRA NO. 161 , 162 , 163 , 164 , 169 , 165 (PART) 167(PART) & 171(PART) AT UTTARDHAUNA FAIZABAD ROAD, LUCKNOW. (686 FLATS)

title
LAYOUT PLAN

subtitle
SETTING-OUT PLAN

drawing released for
- ☐ APPROVAL
- ☐ E.I.A. SUBMISSION
- ☐ ADVANCE COPY
- ☐ CONSTRUCTION

drg. no. OD / 18B01 / ES - 05	drawn by Prem Saini
scale 1 : 500	designed by Badri Vishal
date 01.02.2018	checked by Anand Havelia

architects
Space Designers International
B - 34, SECTOR-67, NOIDA
PH : +91 9711633717,18,19 & 20, Mob: 9811070399,9811336231
e-mail : spacesdi@gmail.com, www.spacedl.com

services consultant
Consummate Engineering Services (P) Ltd.
Noida Office : B - 67, Sector - 67, Noida - 201 301
Lko. Office : R 006, Rohtas Plumeria, Gomti Nagar, Lucknow
Tel : (0120) 6943500 (30 Lines)
e mail : mail@cespl.in, website : www.cespl.in