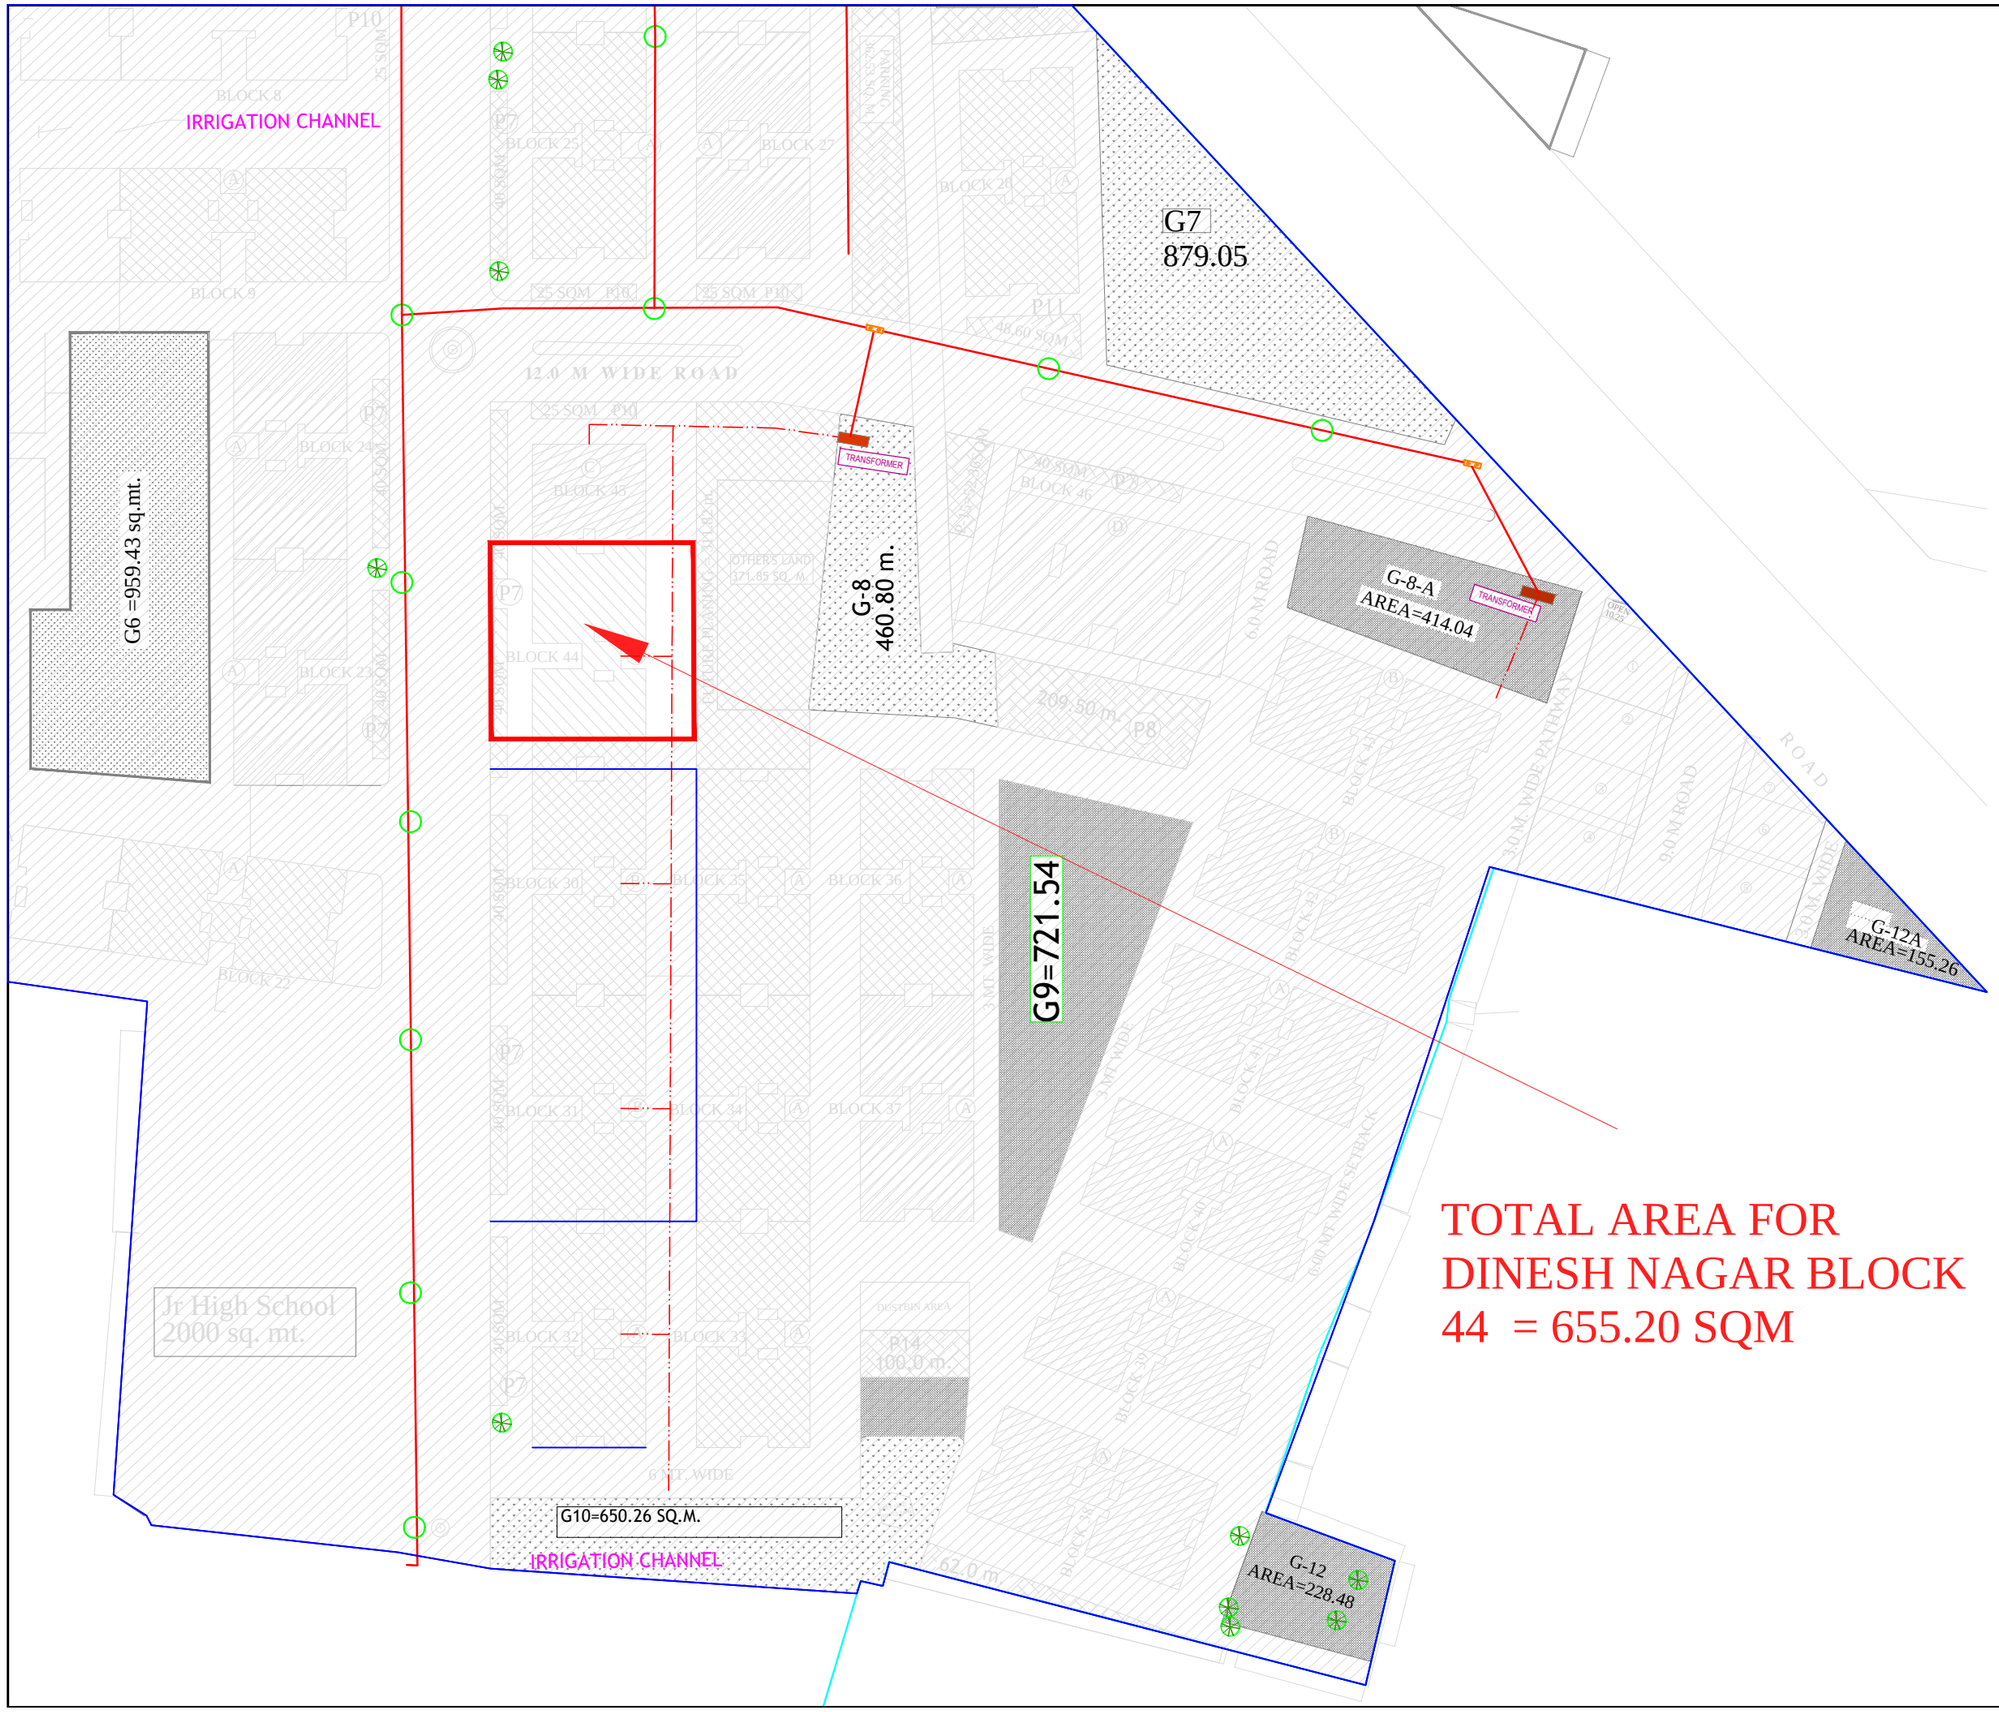

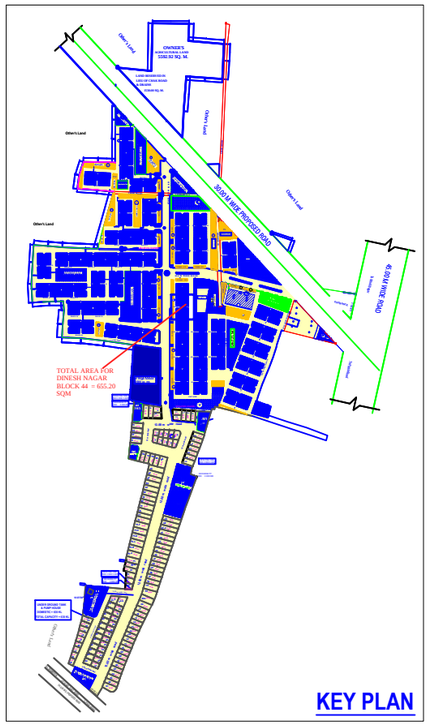

LEGEND :

S. No.	SYMBOL	DESCRIPTION
1.		11 KV / 0.4 KV COMPACT SUB STATION
2.		11 KV XLPE INSULATED ARMOURED ALUMINIUM CABLE - RING MAINS
3.		8 METER HIGH POLYGONAL GALVANIZED SHEET STEEL POLE WITH 1 x 150 WATT HPSV STREET LIGHT LUMINAIRE

project
DINESH NAGAR
AT PILAKHUWA., DISTT.- GAZIABAD, UP

title
LAYOUT PLAN

subtitle
EXTERNAL ELECTRICITY SUPPLY SYSTEM

drawing released for
- ☐ APPROVAL
- ☐ SUBMISSION
- ☐ ADVANCE COPY
- ■ CONSTRUCTION

drg. no. Pilakhua / ES - 03A	drawn by Amit Kamboj
scale 1 : 600	designed by Nitesh Kumar
date	checked by Anand Havelia

architects
SHILP KRITI ARCHITECTS
ARCHITECTS AND INTERIOR DESIGNERS. CA / 97 / 21784
G - 127 A, PATEL NAGAR -III, GHAZIABAD.
PHONE : 91 -2833323, 9986108042, EMAIL : SHILPA.AGRAWAL@SHILPKRITI.COM

services consultant
Consummate Engineering Services (P) Ltd.
Noida Office : B - 67, Sector - 67, Noida - 201 301
Tel : (0120) 2593500 (30 Lines)
Lko. Office : R 006, Rohtas Plumeria, Gomti Nagar, Lucknow
Tel : (0522) 6515455
e mail : mail@cespl.in, website : www.cespl.in