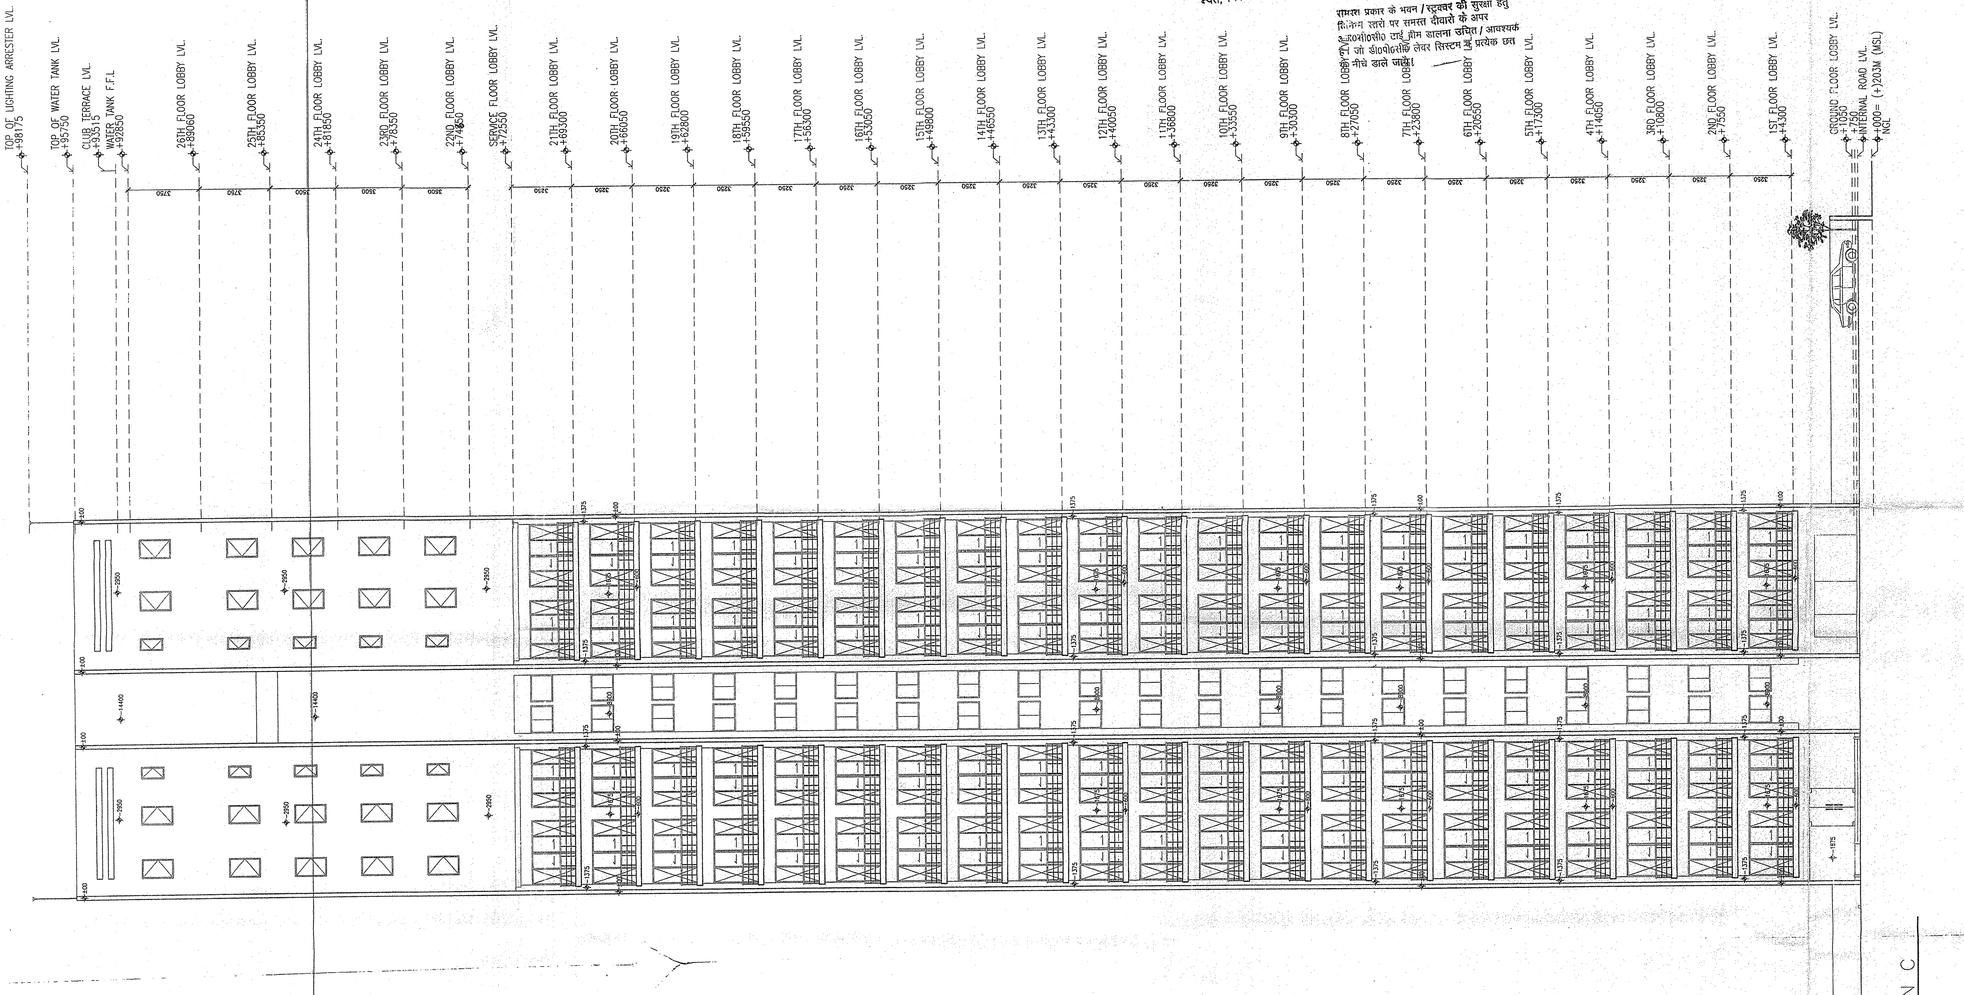

1 ELEVATION C
SCALE 1:150

मानचित्र स्वीकृत पत्र पर अंकित शर्तों के अधीन मानचित्र निर्गत किया जाता है।
2012-13
पर्यावरण की दृष्टि से राज्य वन निति अधिनियम के अन्तर्गत कम से कम 50 मी० भूमि छोड़ना अनिवार्य है।
वास्तु नियमों के अनुसार पार्किंग भूमि छोड़कर ही निर्माण कार्य किया जायेगा
प्लॉट पर एक बोर्ड पर स्वीकृत मानचित्र की संख्या व विवरण लिखना अनिवार्य होगा।
नगर निगम गाजियाबाद विकास प्राधिकरण
संख्या 6941/जी-7
दिनांक 28-9-13
स्वीकृत
सहायक अभियन्ता
मानचित्र अनुभाग
अधिशासी अभियन्ता
मानचित्र अनुभाग
न्यायालय सम्बन्धी किसी भी विवाद की स्थिति में मानचित्र की स्वीकृति स्वतः निरस्त समझी जायेगी।
रामरक्षा प्रकार के भवन / स्टववर की सुरक्षा हेतु प्रत्येक स्तरों पर समस्त दीवारों के अपर साइड०सी०एस० एवं ग्रीम बालना उचित / आवश्यक है जो डी०पी०सी० लेवर सिस्टम से प्रत्येक छत के नीचे डाले जायें।

General Notes:

1. This Drawing and Design are the intellectual property of Morphogenesis. This may not be reproduced, copied, circulated or be used for any other purposes apart from its intended purpose without written permission from Morphogenesis.
2. This drawing is to be read in conjunction with the relevant specifications and conditions of contract
3. All dimensions are only to be read and not measured or scaled
4. This drawing unless stamped and signed good for construction by all agencies concerned shall not be used for any site works, procurement of materials or for any construction activity on site.
5. Any and all information in this drawing is subject to due verification and acceptance by the project management agency/Client. Discrepancies if any shall be brought to the notice immediately.
6. Any and all materials specified in this drawing are subject to variations in color, grain, texture, tone, warping, etc. which are inherent to natural materials as well as to manmade materials due to the manufacturing processes involved.
7. All levels indicated on this drawing are finished levels unless expressly specified.
8. This drawing is to be read in conjunction with all other services/structure/other consultants drawings as may be applicable
9. All dimensions are to be verified on site by the contractor and any discrepancy shall be brought to the notice of the project management agency.
10. This drawing shall in no way substitute the need for the client or any other agency to comply with any and all statutory requirements, inspections, activities and or compliance.
11. Morphogenesis shall not be liable for the accuracy of execution on site of the information contained in this drawing.

Specific Notes:

REVISIONS	NO.	DATE

PRINTS ISSUED TO	NO.	DATE

KEY PLAN

Project

ARTHA TOWER BY THAPAR BUILDERS
PLOT NO-15,SECTOR 4 VAISHALI GHAZIABAD

Project Team

Project Managers

Architectural Design Consultant
morphogenesis.
N 85, Panchsheel Park, New Delhi, 110017
Telephone : 011 41828070 Fax: 011 26493351
Email: studio@morphogenesis.org Web: www. morphogenesis.org

Structural Engineering Consultant
Optimum Design (P.) Limited
Consulting Engineers (An ISO 9001:2008 Company)
2C/335, Vasundhara
Ghaziabad. Pin 201012
PH 01203348031/32,8459868,4118563

MEP Engineering Consultant
Consummate Engineering Services (P) Ltd.
CES
A - 48, Sector - 52, Noida - 201 307
Tel : (0120) 4233034 / 4233035 Telefax : (0120) 2585577
3 / 179, Vivek Khand, Gomti Nagar, Lucknow - 226 010
Tel : (0522) 4005455 / 2395467 Telefax : (0522) 2395467
e mail : mail@cesp1.in

Architect's Signature

ABHIJIT MAJUMDAR
CA / 2004 / 33260

Clients Signature

For Thapar Builder Pvt. Ltd.
Director

Client

GAUTAM THAPAR
THAPAR BUILDERS (P) LTD.
A-3 PAMPOSH ENCLAVE,G.K-1,NEW DELHI-48

Architectural Drawing Title

ELEVATION C

Architectural Drawing No.

A-E-GA-1.1	SANCTION DRAWING

Issued By

morphogenesis.	R0 North

Scale	1:100	Checked By:
Date	FEB'2013	