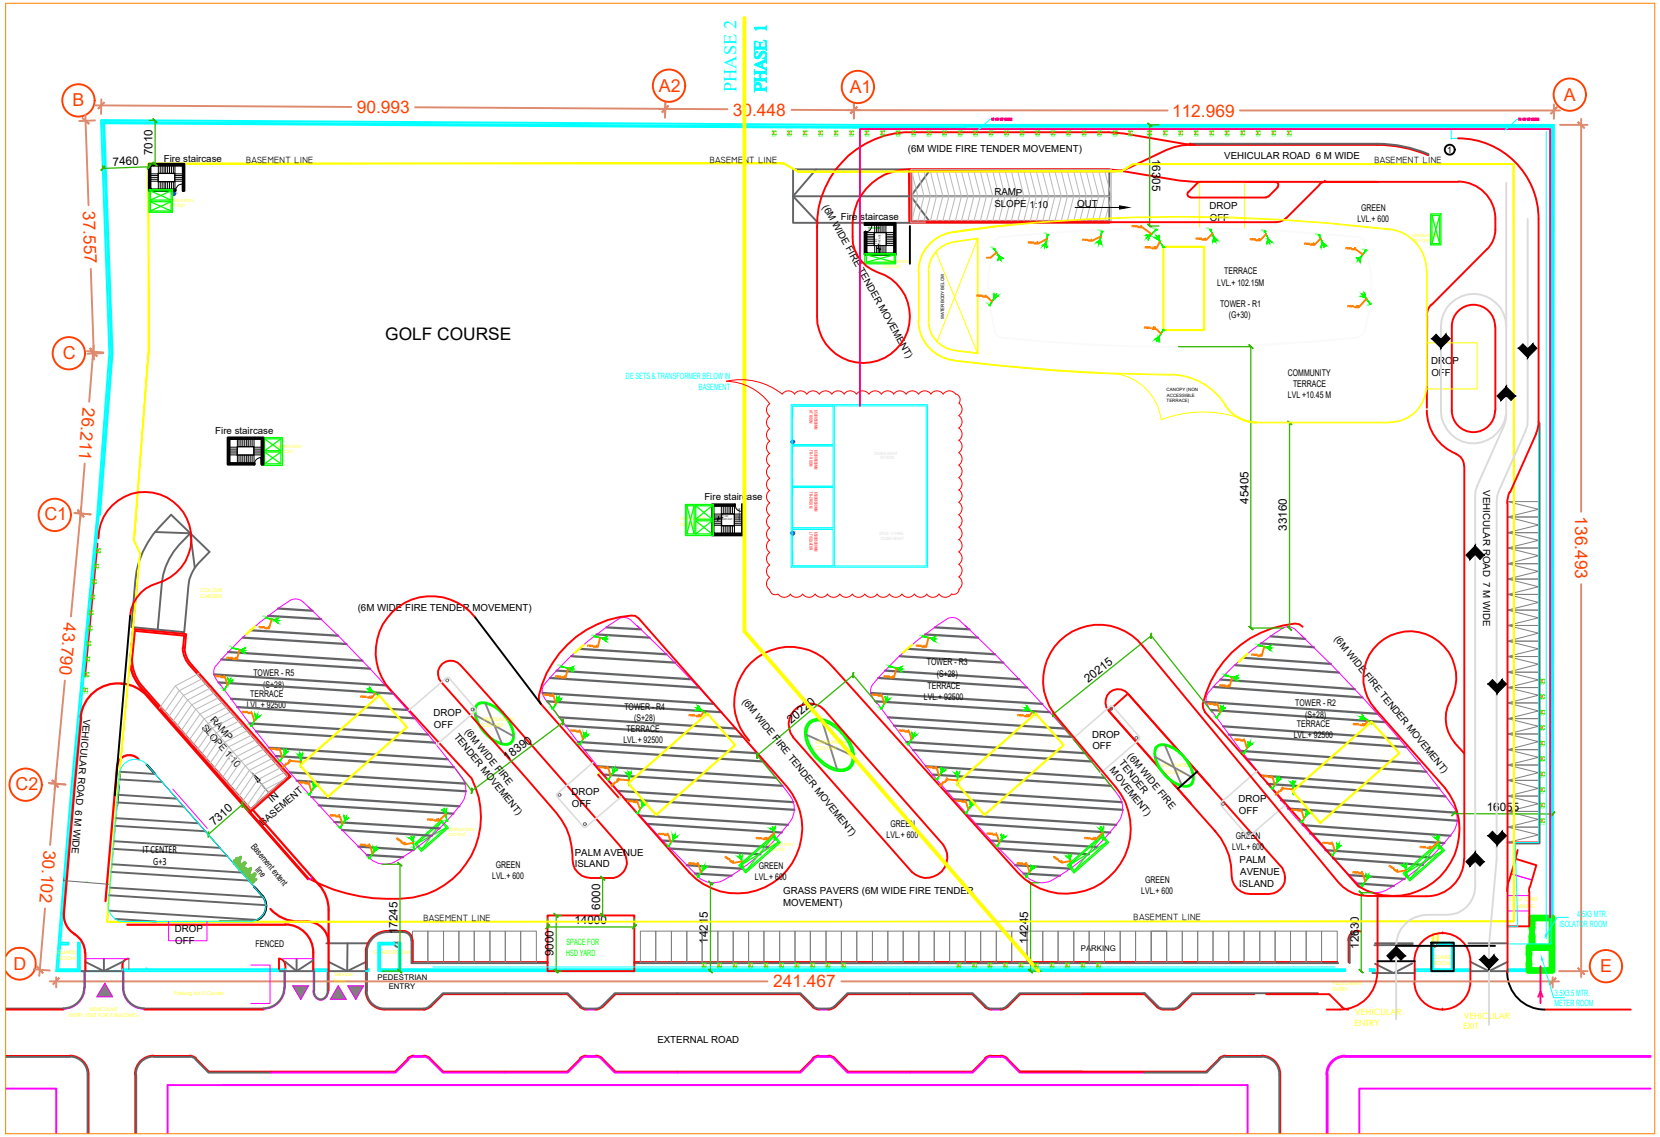

LEGEND :-

- DN — FINIAL WITH DOWN CONDUCTOR
- EARTHPIT
- 11 KV HT CABLE

this drawing is the property of m/s kanwinde rai & chowdhery and shall not be used or copied without their permission

notes :

all dimensions are in mm

the contractor must verify all the dimensions on site before commencement of work

do not scale this drawing

revisions

date	no.	description

date	no.	issue

Kanwar Krishen Associates Private Ltd.
Engineers & Consultants
ISO 9001:2008 Certified Co.
Sector 4, Plot No. 2, Near Sector 4 Metro Station, Near Sector 4 Metro Station, Sector 4, Noida, Uttar Pradesh

ARCHITECT:
DESIGN FORUM INTERNATIONAL
K-47 KAILASH COLONY, NEW DELHI- 110048
PHONE: 011 -46556600, FAX 46556601

job title

ANTARA ,SEC. 150, NOIDA

sheet title

SITE PLAN
ELECTRICAL LAYOUT

job no.		dig. no.
date	24.12.2019	ED-SP-01
deart		
scale	1:400	REVISION- R0

MOEF SUBMISSION