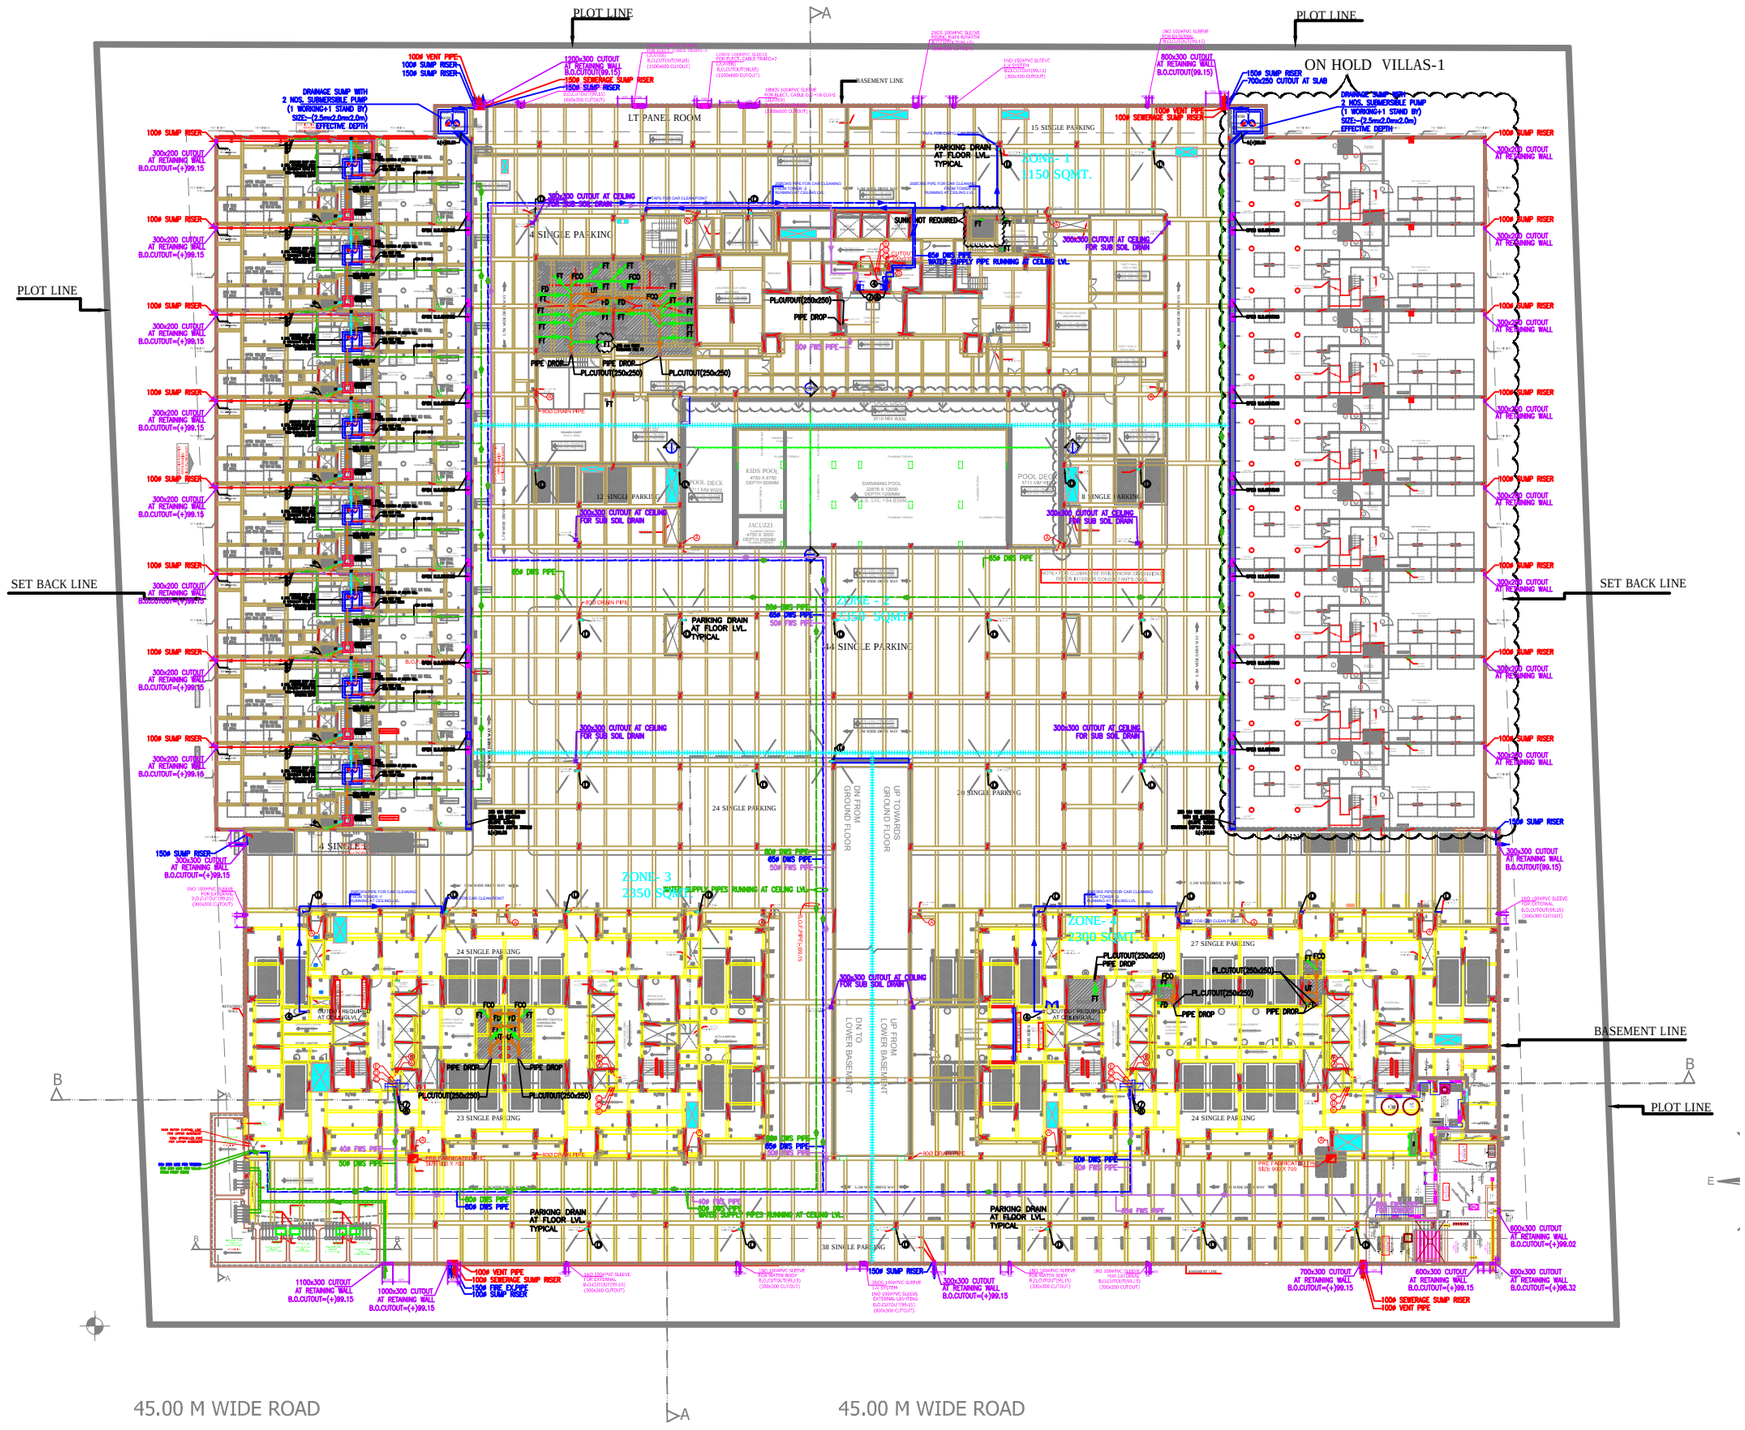

GENERAL NOTES:-
1. Duct supports, duct hanger, pipe supports not to come under the beam.
2. Pipe & duct crossing not to happen at duct hangers/joints.
3. Services contractors to co-ordinate all levels and get approval from consultants, architects in shop drawing.

KEY PLAN :-

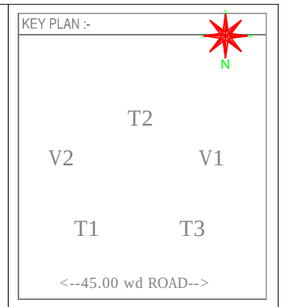

NOTE:-

Ⓓ	110 OD uPVC DRAIN PIPE
☒	150x150 CUTOUT AT CEILING LVL. FOR DRAIN PIPE

No.	Approval	Date	Description
0	G.F.C	-	FOR APPROVAL

Revisions

CLIENT NAME :-
GOLF GREEN INFRA. PVT.LTD

PROJECT :-
MAHAGUN MIRABELLA
SECTOR-79,NOIDA

PROJECT TITLE :-

STRUCTURAL CONSULTANT
MAHIMTURA CONSULTANTS PVT.LTD

LANDSCAPE CONSULTANT
TAIB STUDIO

STATUS:
GFC DRAWING

TITLE:
UPPER BASEMENT PLAN

SUB TITLE:
PLUMBING LAYOUT
WATER SUPPLY

Building Services (MEP) Consultants
S N C
MEP Consulting Engineers
Sunil Nayyar Consultants Pvt. Ltd.
Head Office : 206- 206A & 305A-305B, 2nd & 3rd Floor,
Time Centre, DLF Golf Course Road,
Sector-54, Gurgaon-122002, Haryana (India)
Tele : +91-124-4803800 (30 Lines)
Fax : +91-124-4803817
E-mail : sncgurgaon@snc.co.in
URL : www.snc.co.in
☐ Delhi ■Gurgaon

Project	MAHAGUN MIRABELLA	DRG .NO.
Scale	1:200	SNC\MIR\PL02
Date	08.08.2014	
DRN. BY	SANDEEP	
CHKD. BY	RAJKUMAR	
Issue		

Architect Hafeez Contractor
29 Bank Street, Bombay 23. Tel:+91 22 22661920
fax:+91 22 22664737
www. architecthafeezcontractor.com
email: hafeezz@hcontractor.com