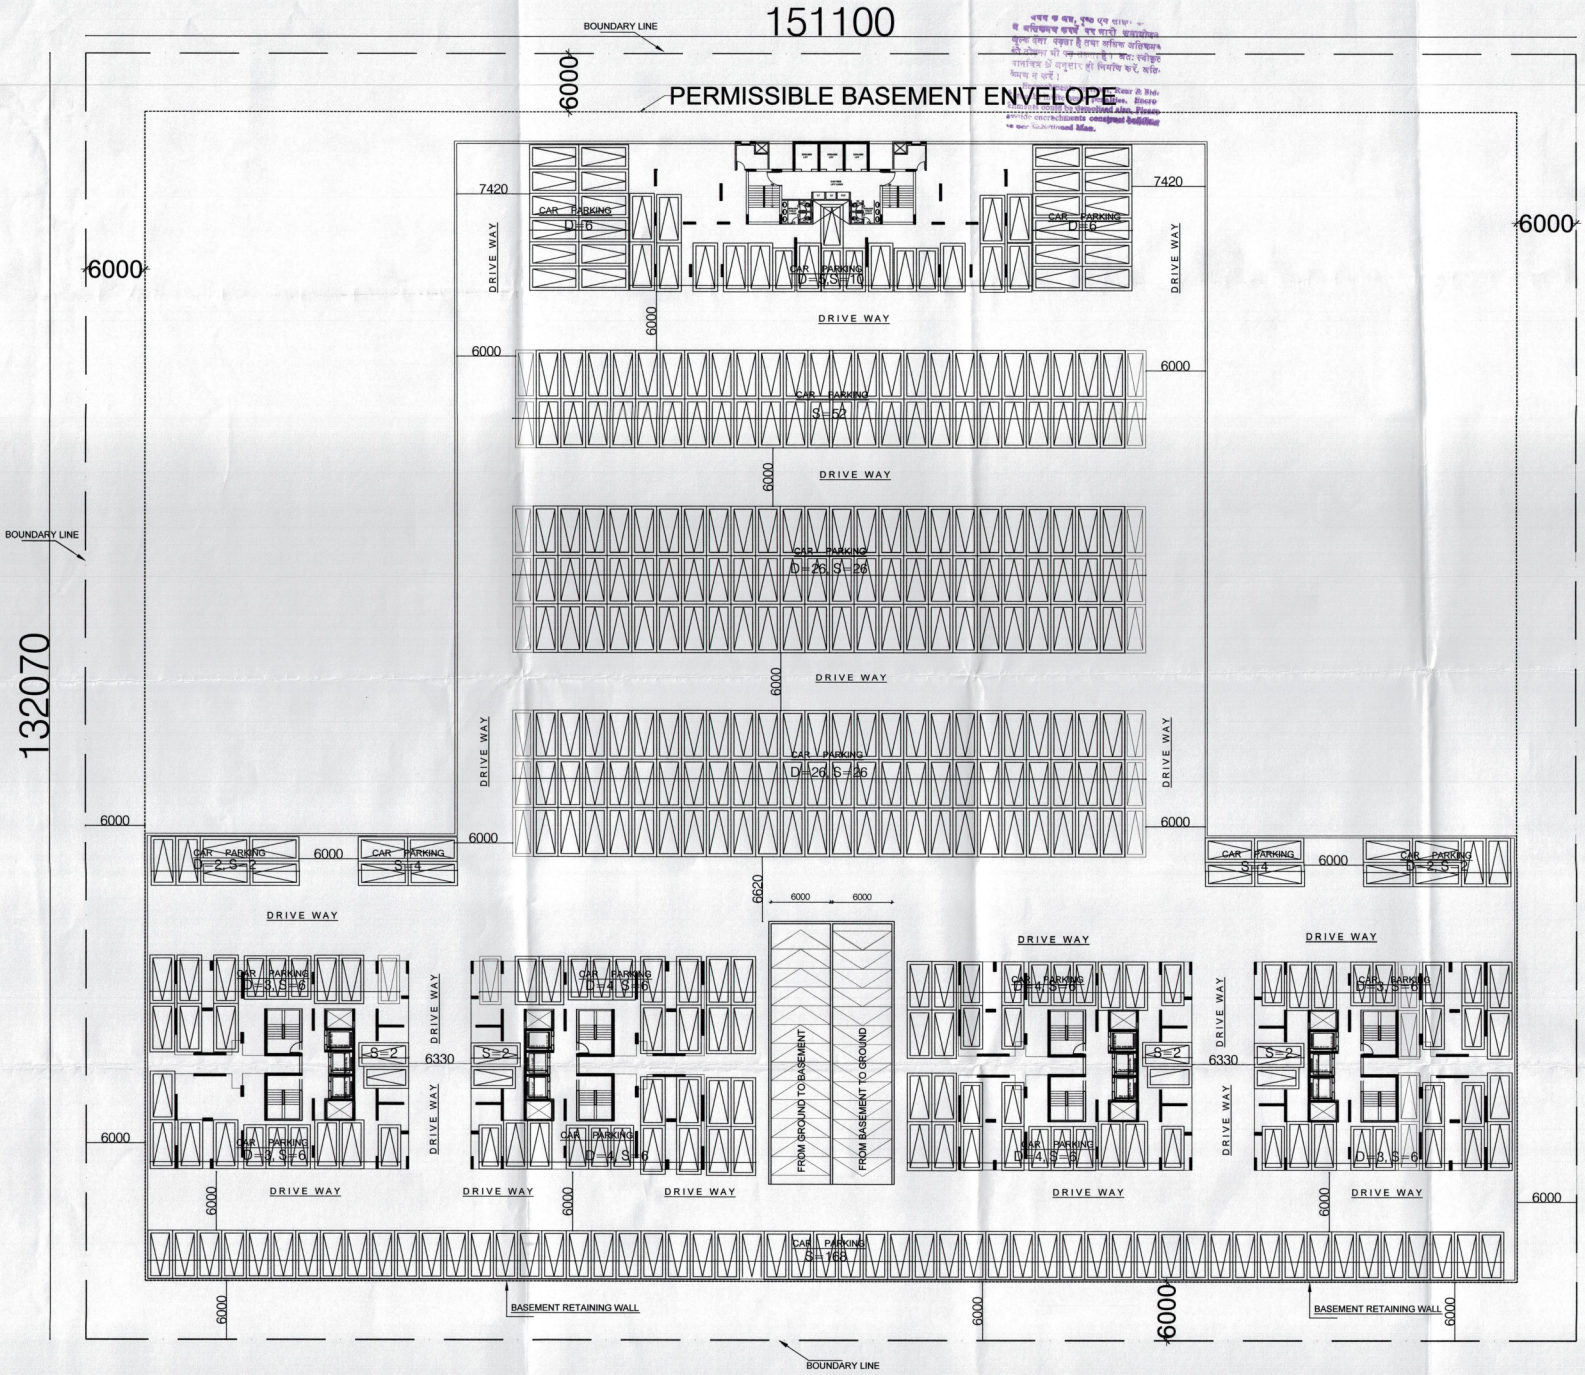

SUBMISSION DRAWING

PROJECT:

PROPOSED PLAN FOR SPORTS CITY AT LAND PARCEL SC-01/E-2, SECTOR-79, NOIDA (U.P) FOR M/S GOLFGREEN INFRA PVT. LTD.

DRAWING TITLE :

LOWER BASEMENT PLAN

For GOLFGREEN INFRA PVT. LTD.

Authorized Signatory

AR. DHARMENDRA
CA/2001/27400

OWNER'S SIGN

ARCHITECT'S SIGN.

N

SCALE	DEALT BY	DATE -
1:250	RAVINDER KUMAR	MAY-2013
DESIGN BY	CHECKED BY	DRG. No.
		SD-05