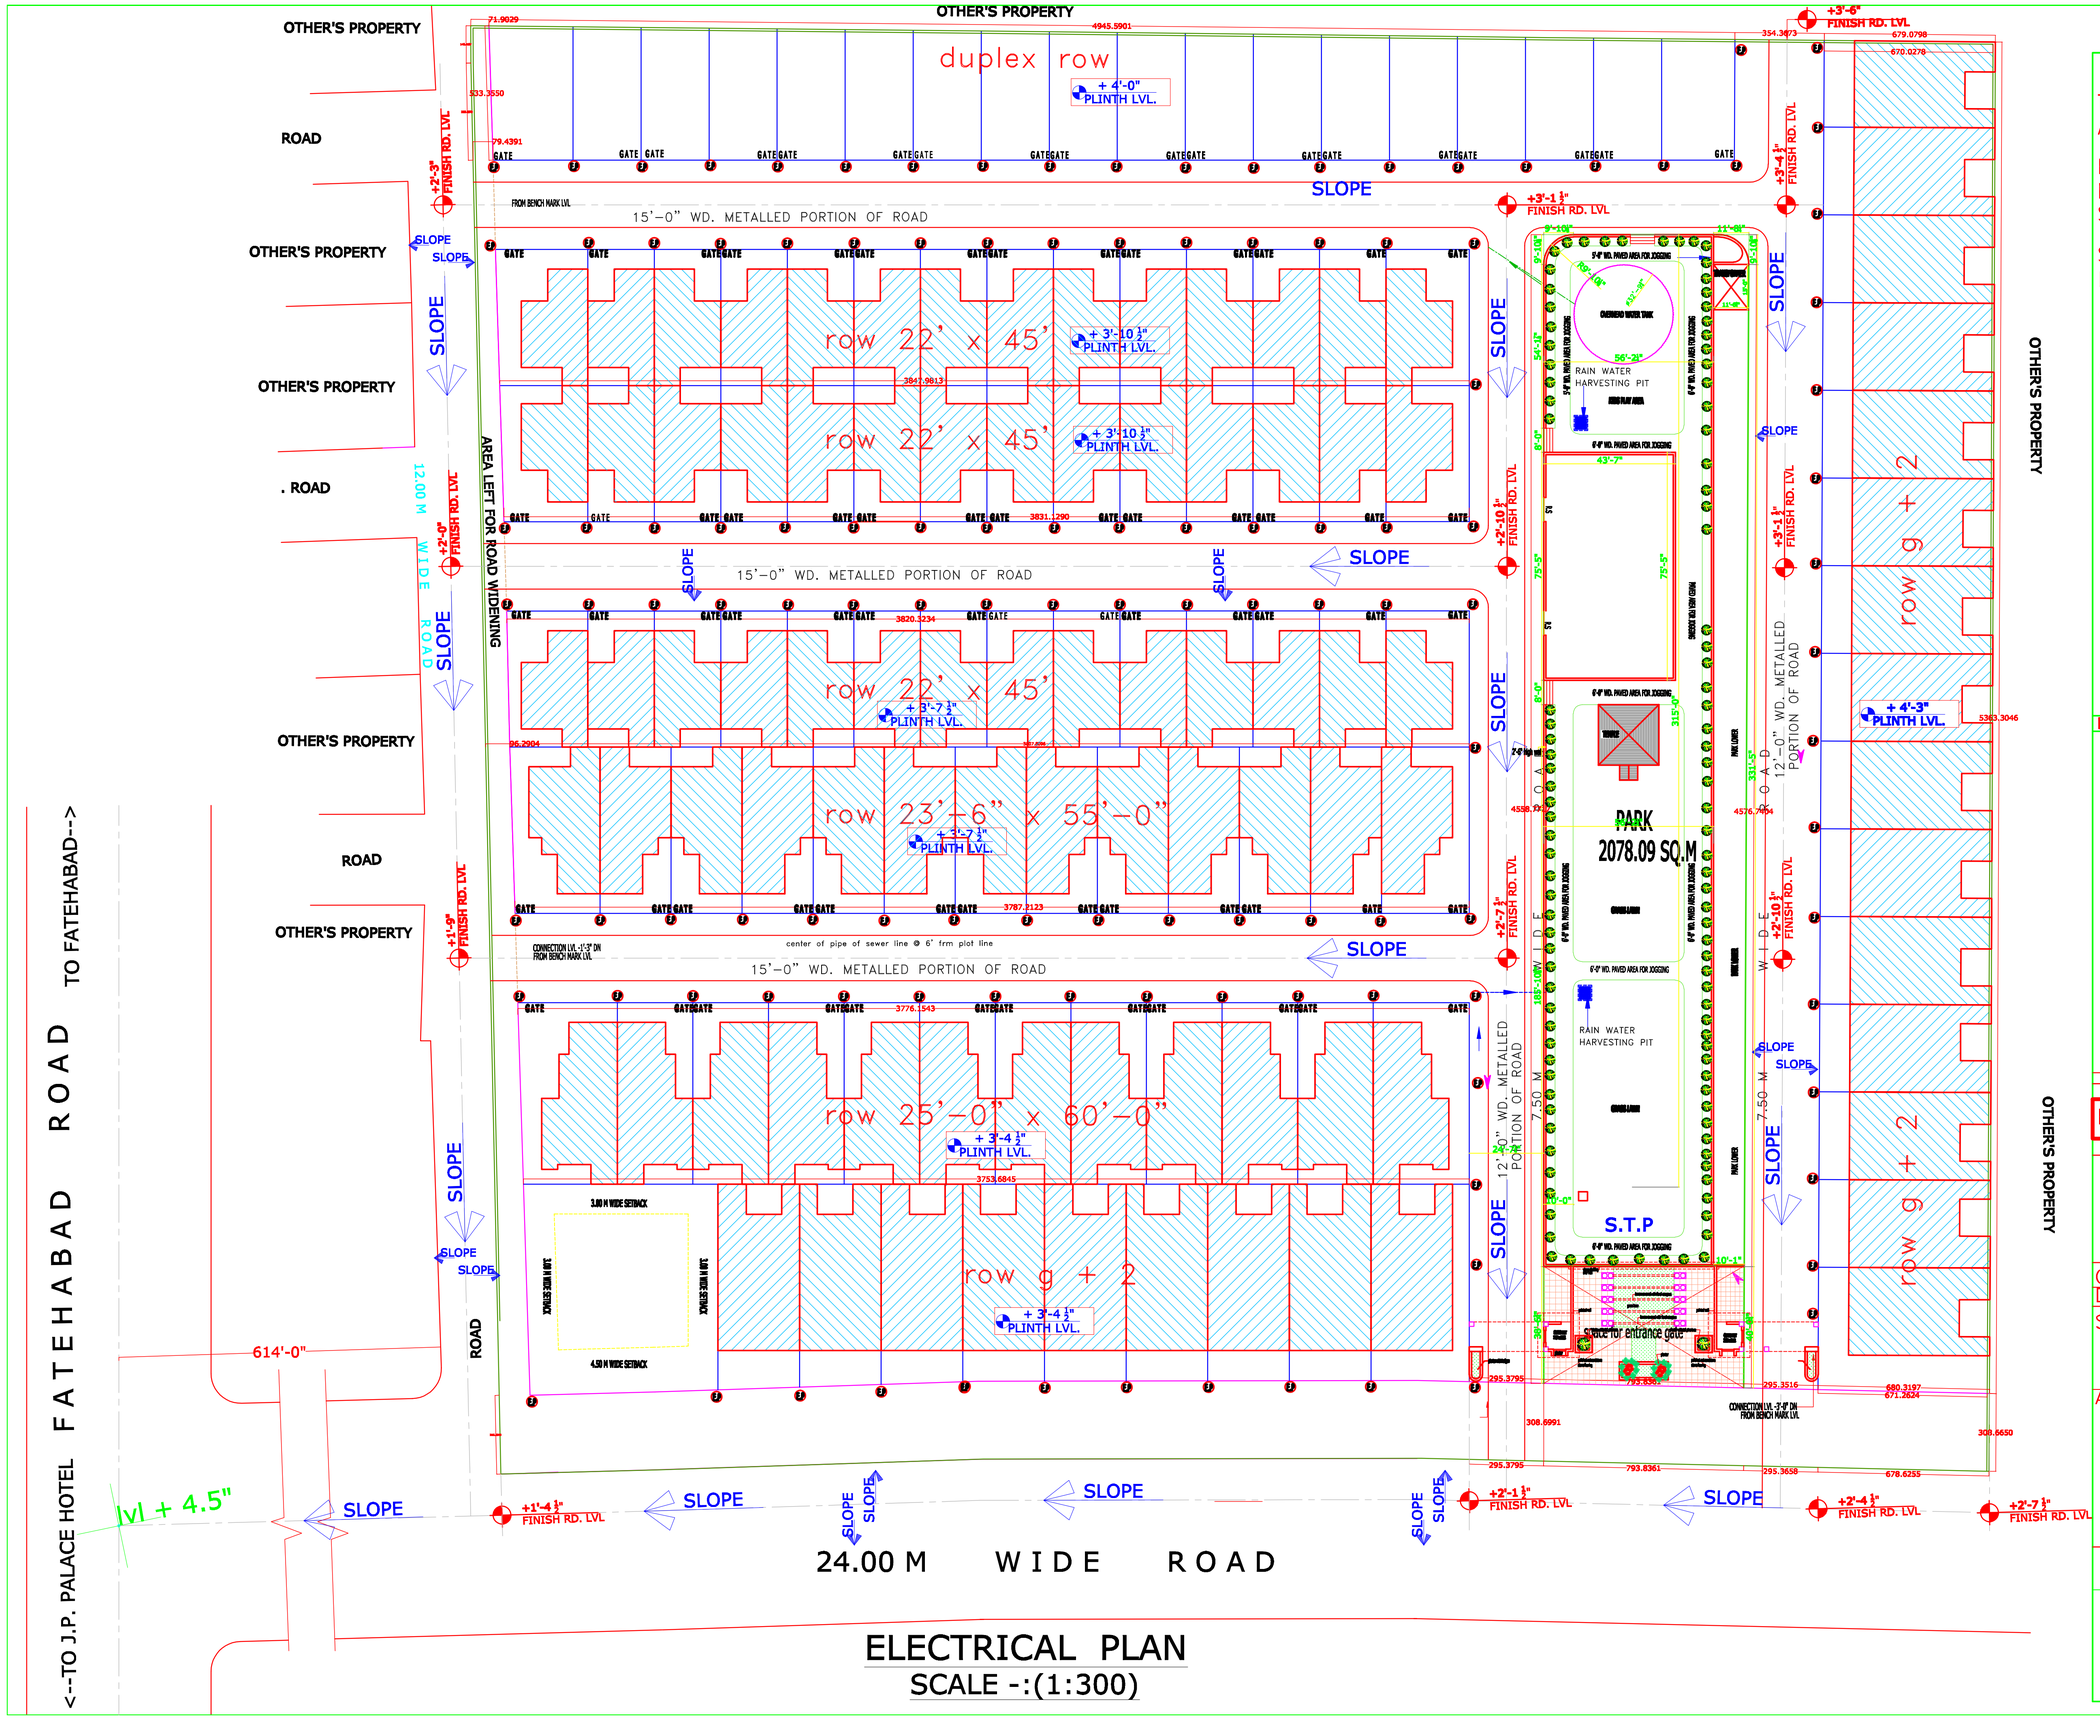

ELECTRICAL PLAN

SCALE -:(1:300)

NOTE-:

THIS DRAWING SHOWS ROUTE AND AND LOCATION OF SERVICES.

FOR INVERT LEVEL , REFER TO MAIN FATEHABAD ROAD AND SEWER LEVEL

SLOPE OF PIPE 8" FOR 100'-0" LENGTH TO BE MAINTAINED.

10" DIA P.V.C PIPE TO BE USED FOR MAIN LINE

8" DIA P.V.C PIPE TO BE USED FOR BRANCH LINE

FINISHED ROAD LVL ARE MARKED IN DRAWING

LEGEND-:

E.P — ELECTRIC POLE

TRANSFARMOR

DRG. TITLE:

ELECTRICAL PLAN

NORTH	SCALE	DRG. NO.
N S	1:400	1

OWNER'S-: BULAND HOUSING (P) LTD.

DIRECTOR-: MR. P.L SHARMA

SIGN OF DIRECTOR

ARCHITECT'S -:

INNOVATIVE DESIGN DESTINATION

ARCHITECTURE WITH SPIRIT....

165-166 JAIPUR HOUSE MARKET , AGRA