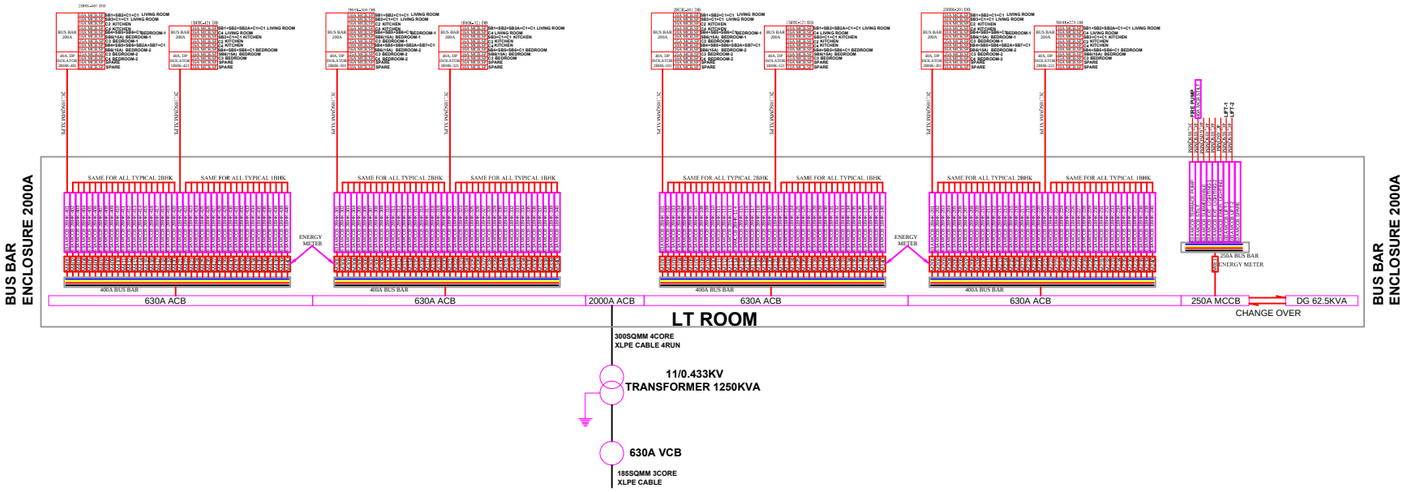

SINGLE LINE DIAGRAM

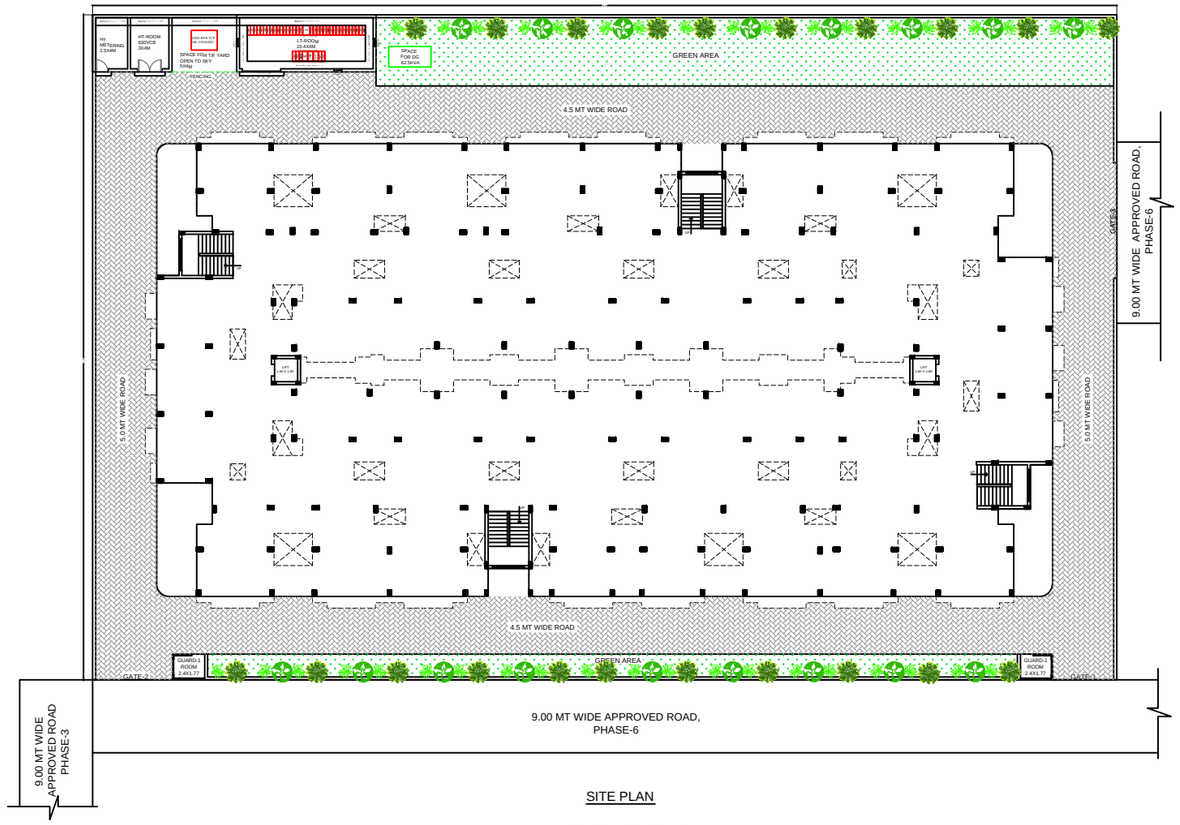

SITE PLAN

ELECTRICAL SUPPLY PLAN

SHEET TITLE :

ELECTRICAL SUPPLY PLAN

PROJECT TITLE :

PROPOSED EWS & LIG HOUSING BUILDING PLAN AT OZONE CITY, PHASE 4, VILLAGE YAKUTPUR, KOIL, ALIGARH

OWNER'S SIGN

MEP CONSULTANTS

SCALE : AS / SHOWN

DATE :