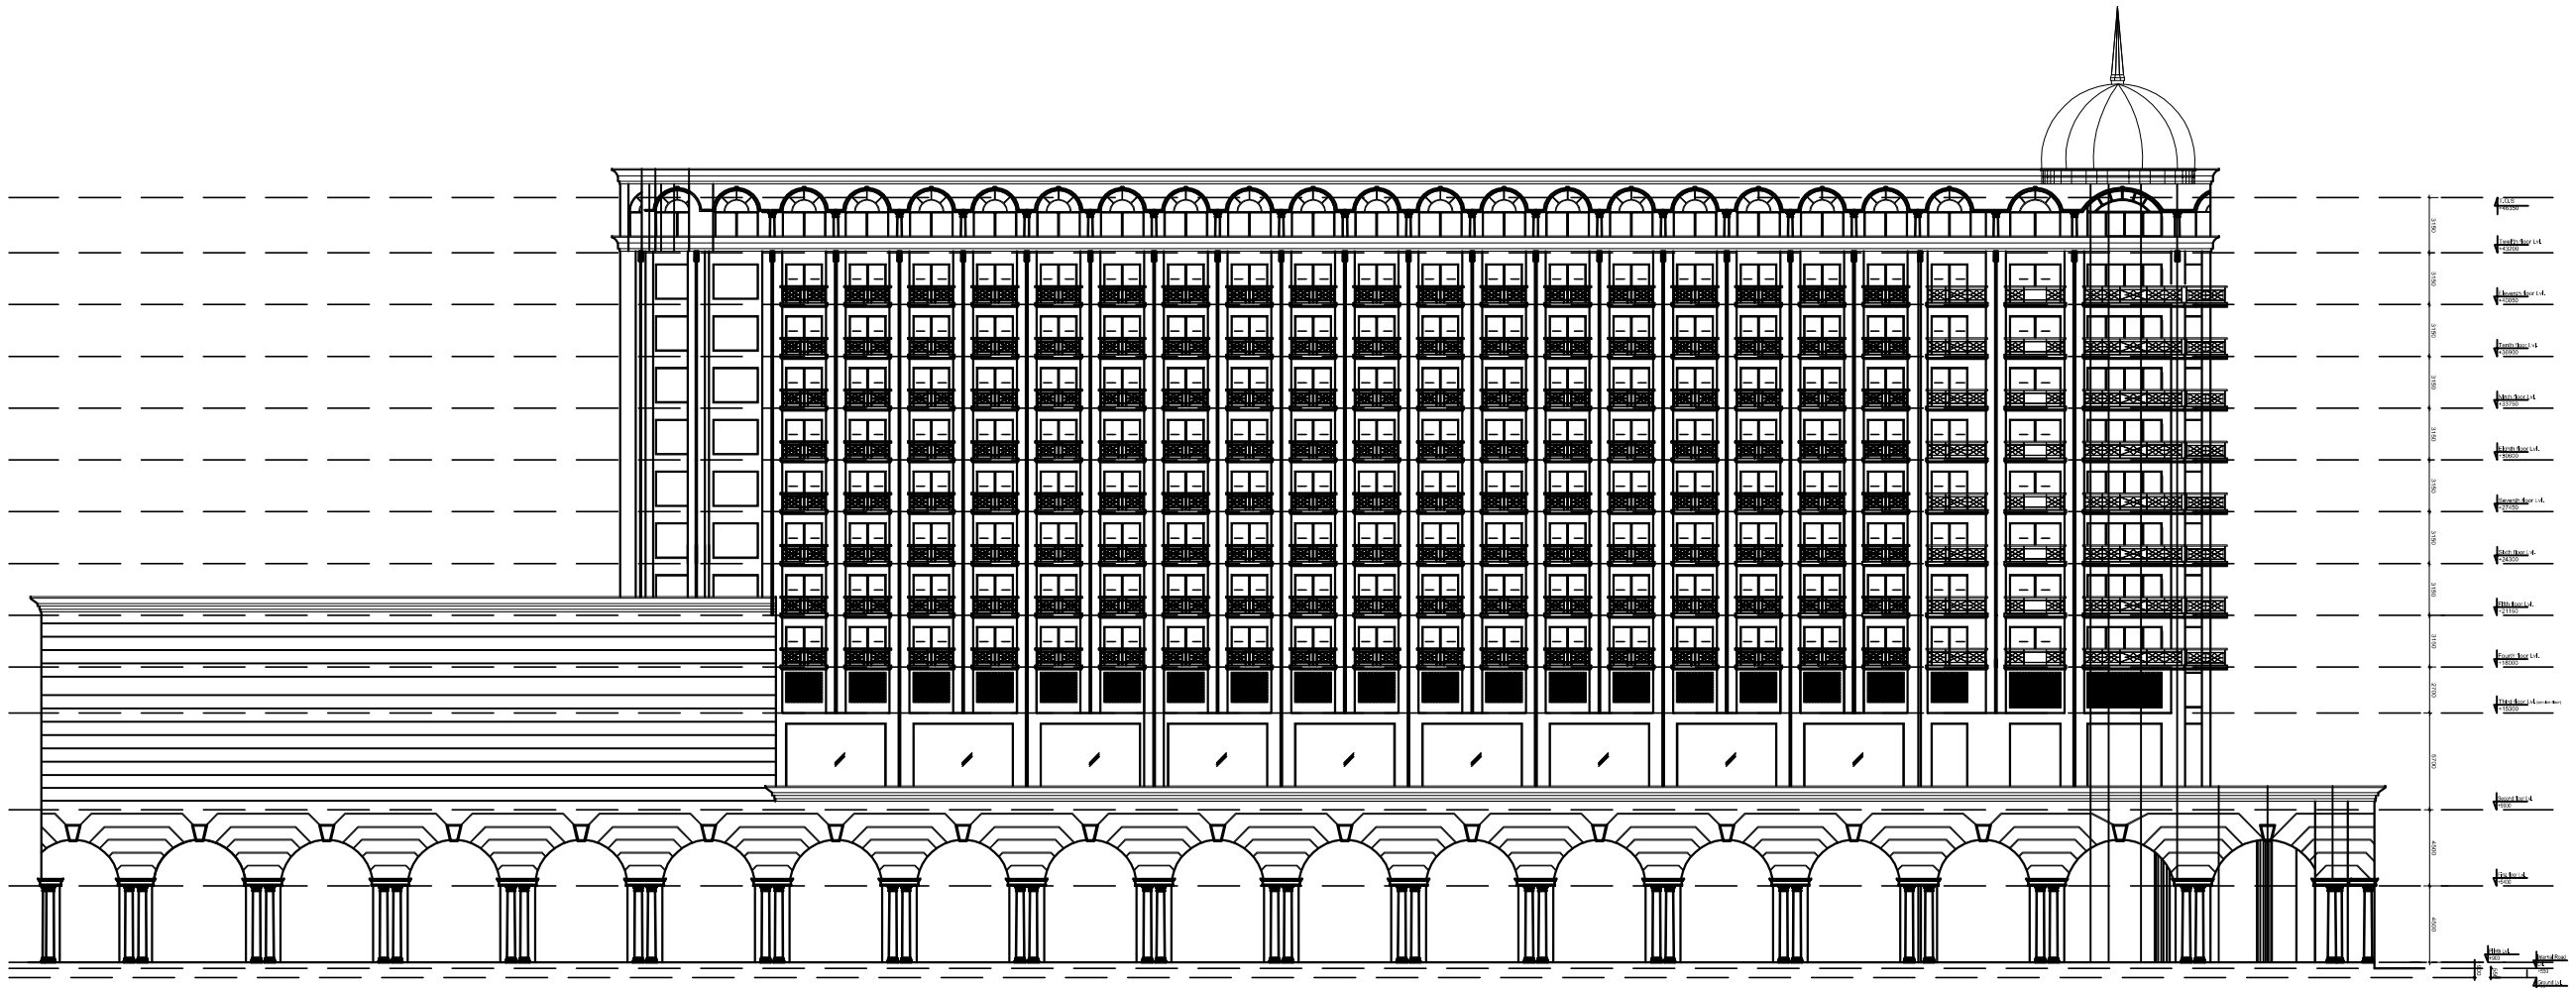

FRONT ELEVATION

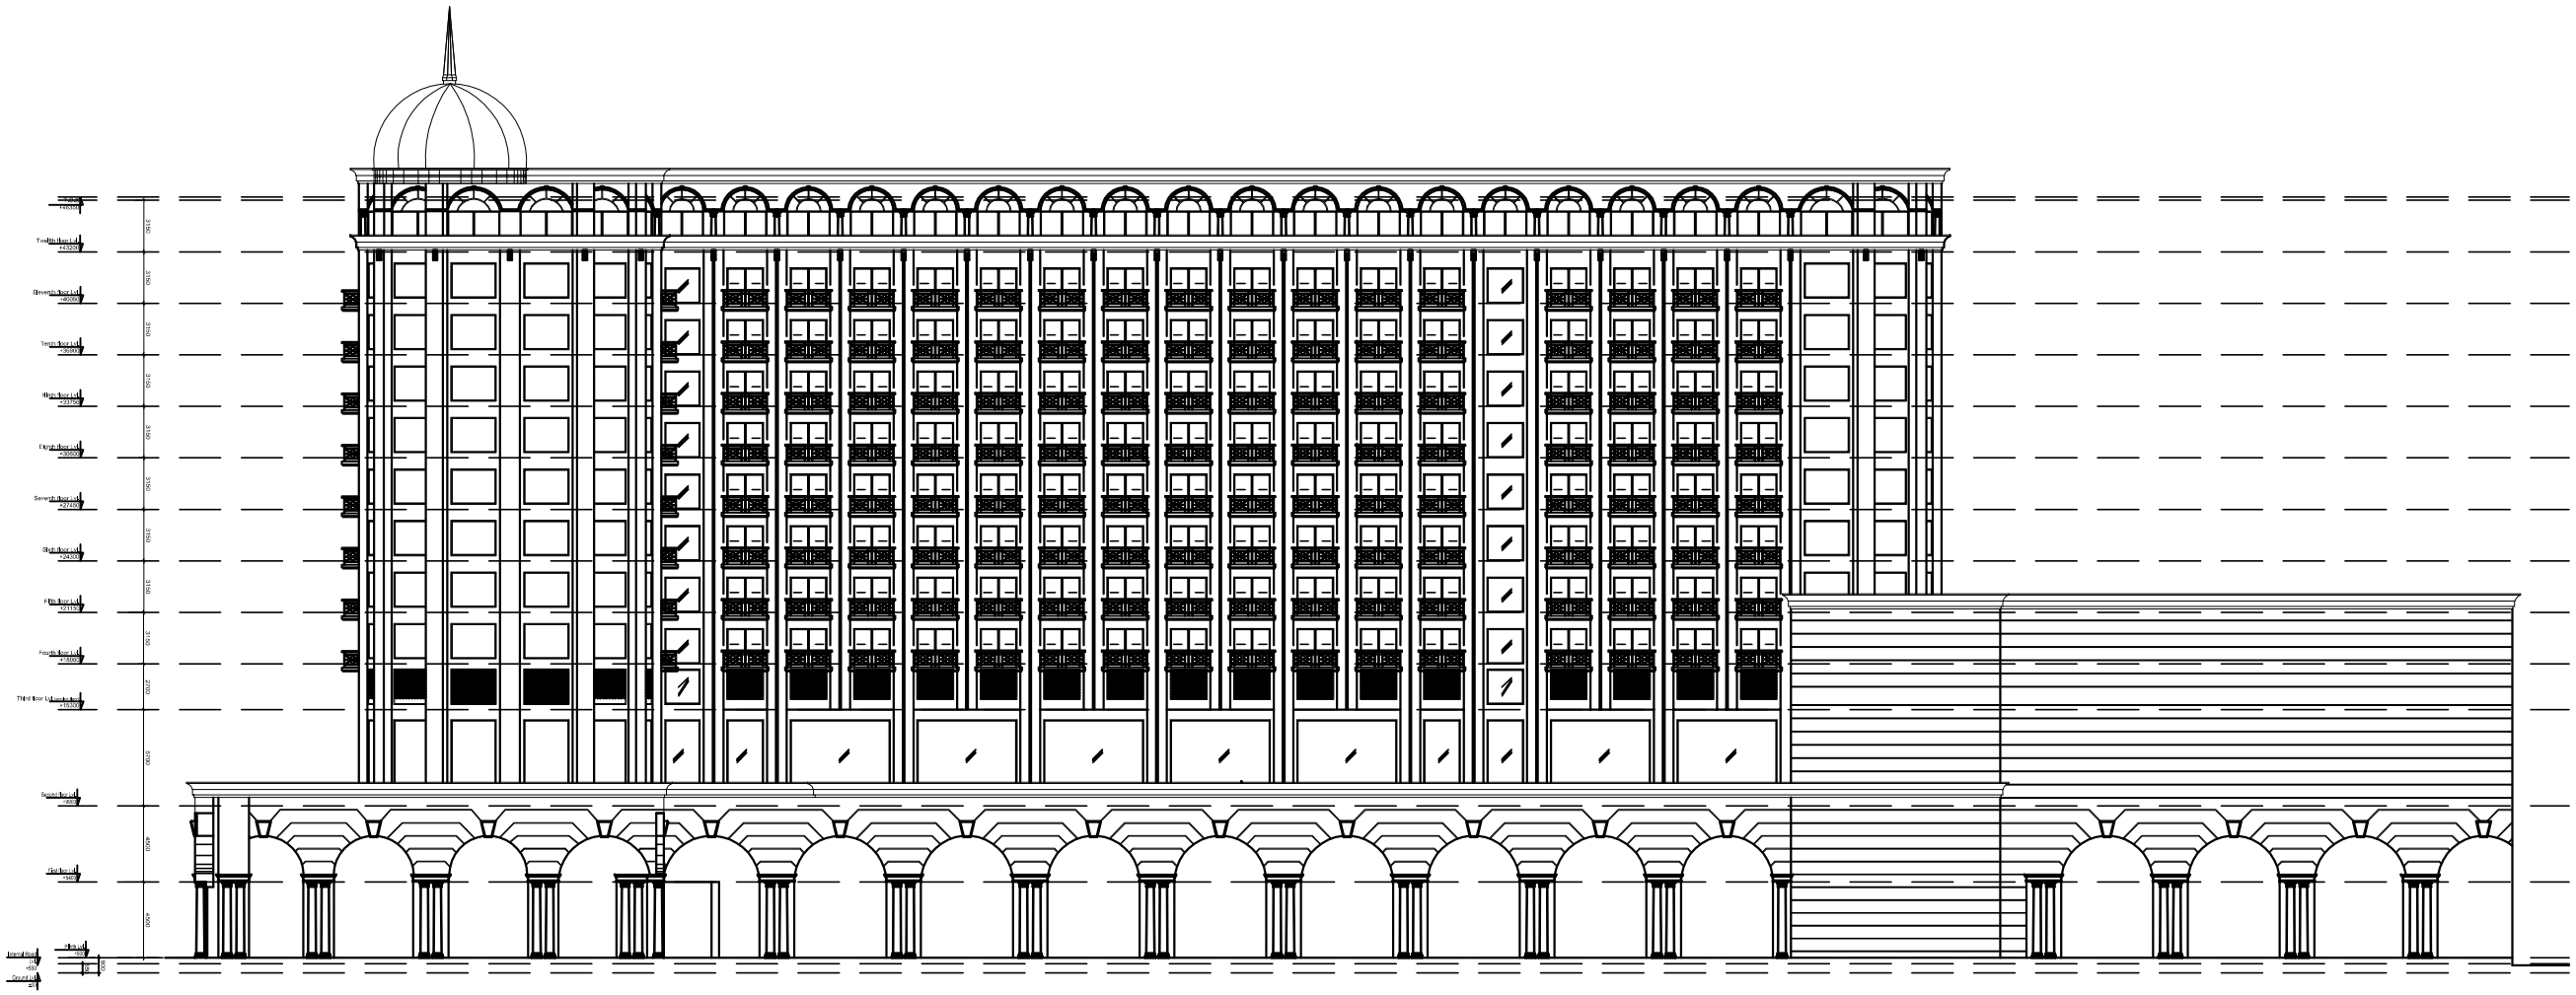

REAR SIDE ELEVATION

This drawing is a "COPYRIGHT" contents of this drawing or part thereof may not be used or reproduced without the permission of the Architect

NORTH

PROJECT

PROPOSED HOTEL AND SERVICE APARTMENT AT COMMERCIAL-1 IN OMAXE INTEGRATED TOWNSHIP, SULTANPUR ROAD, LUCKNOW (U.P.)

NOTES

DRAWING TITLE

REVISED SUBMISSION DRAWING
ELEVATION

SCALE	DATE
AS SHOWN	JUNE-2017

;g ekufp= y[kuÁ egic;katuk 2021 rFkk Hkou mifof/k 2008 rFkk lE;d 'kkdukna¨ kkdsa ds vuq:i rS;kj fd;k x;k gSA

CLIENT/ OWNERS

OMAXE
Turning dreams into reality

OMAXE LTD
CYBER TOWER,IIND FLOOR,TC-34/V2
VIBHUTI KHAND,GOMTI NAGAR
LUCKNOW-226001
CALL-(0522)-4913000,4000173

ARCHITECT'S SIGNATURES

OWNER'S SIGNATURES

DRAWING NUMBER- INT./LKO/COMM-1/SUB-6/6