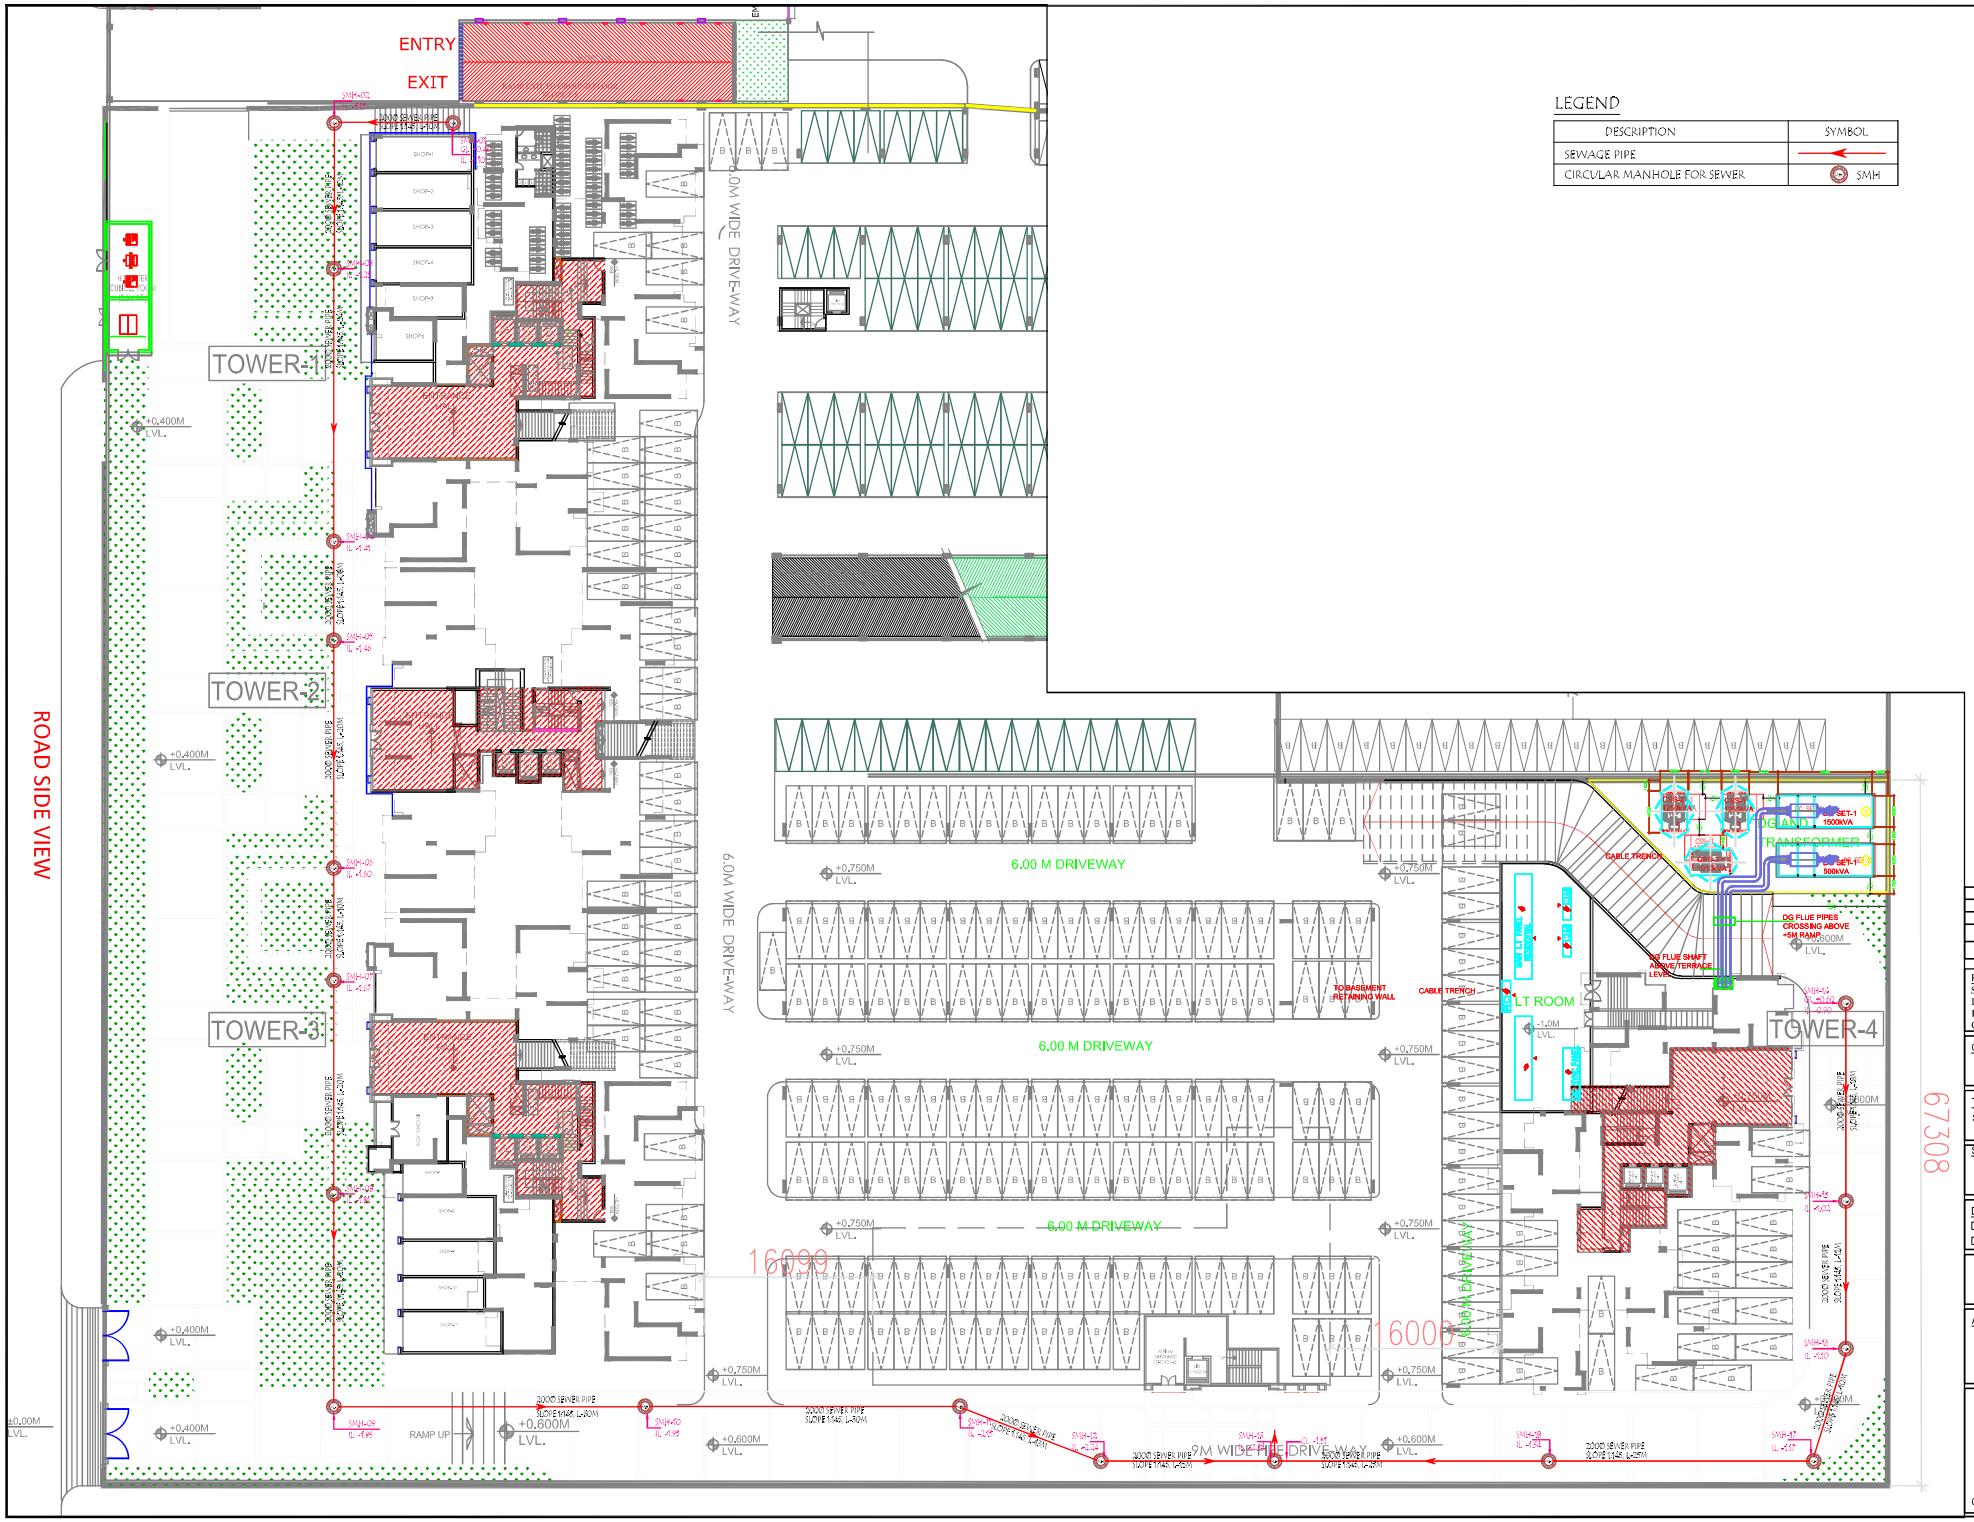
ENTRY
EXIT
ROAD SIDE VIEW
TOWER-1
TOWER-2
TOWER-3
TOWER-4
6.0M WIDE DRIVEWAY
6.00 M DRIVEWAY
9M WIDE FIRE DRIVE-WAY
RAMP UP
+0.600M LVL.
+0.400M LVL.
+0.750M LVL.
+0.00M LVL.
16099
16000
67308
LEGEND
DESCRIPTION
SYMBOL
SEWAGE PIPE
CIRCULAR MANHOLE FOR SEWER
SMH
DG LAND TRANSFORMER
SET-1 1500KVA
SET-2 500KVA
DG FLUE PIPES CROSSING ABOVE +5M RAMP
DG FLUE SHAFT ABOVE TERRACE LEVEL
CABLE TRENCH
TO BASEMENT RETAINING WALL
LT ROOM
Date
Rev. no.
Description
Project:
SUBMISSION OF GROUP HOUSING HABITECH INFRASTRUCTURE LIMITED AT PLOT NO GH-08A SECTOR - TECH ZONE -IV, GREATER NOIDA , U.P.
Client:
Title:
SITE PLAN
Subtitle:
SITE PLAN
SEWAGE LAYOUT
Drawing Released For:
APPROVAL
ADVANCE COPY
EC SUBMISSION
CONSTRUCTION
Scale
1:300
Date
09-12-2020
Sheet No.
PL-SE-01
Architects:
OWNER
ARCHITECT