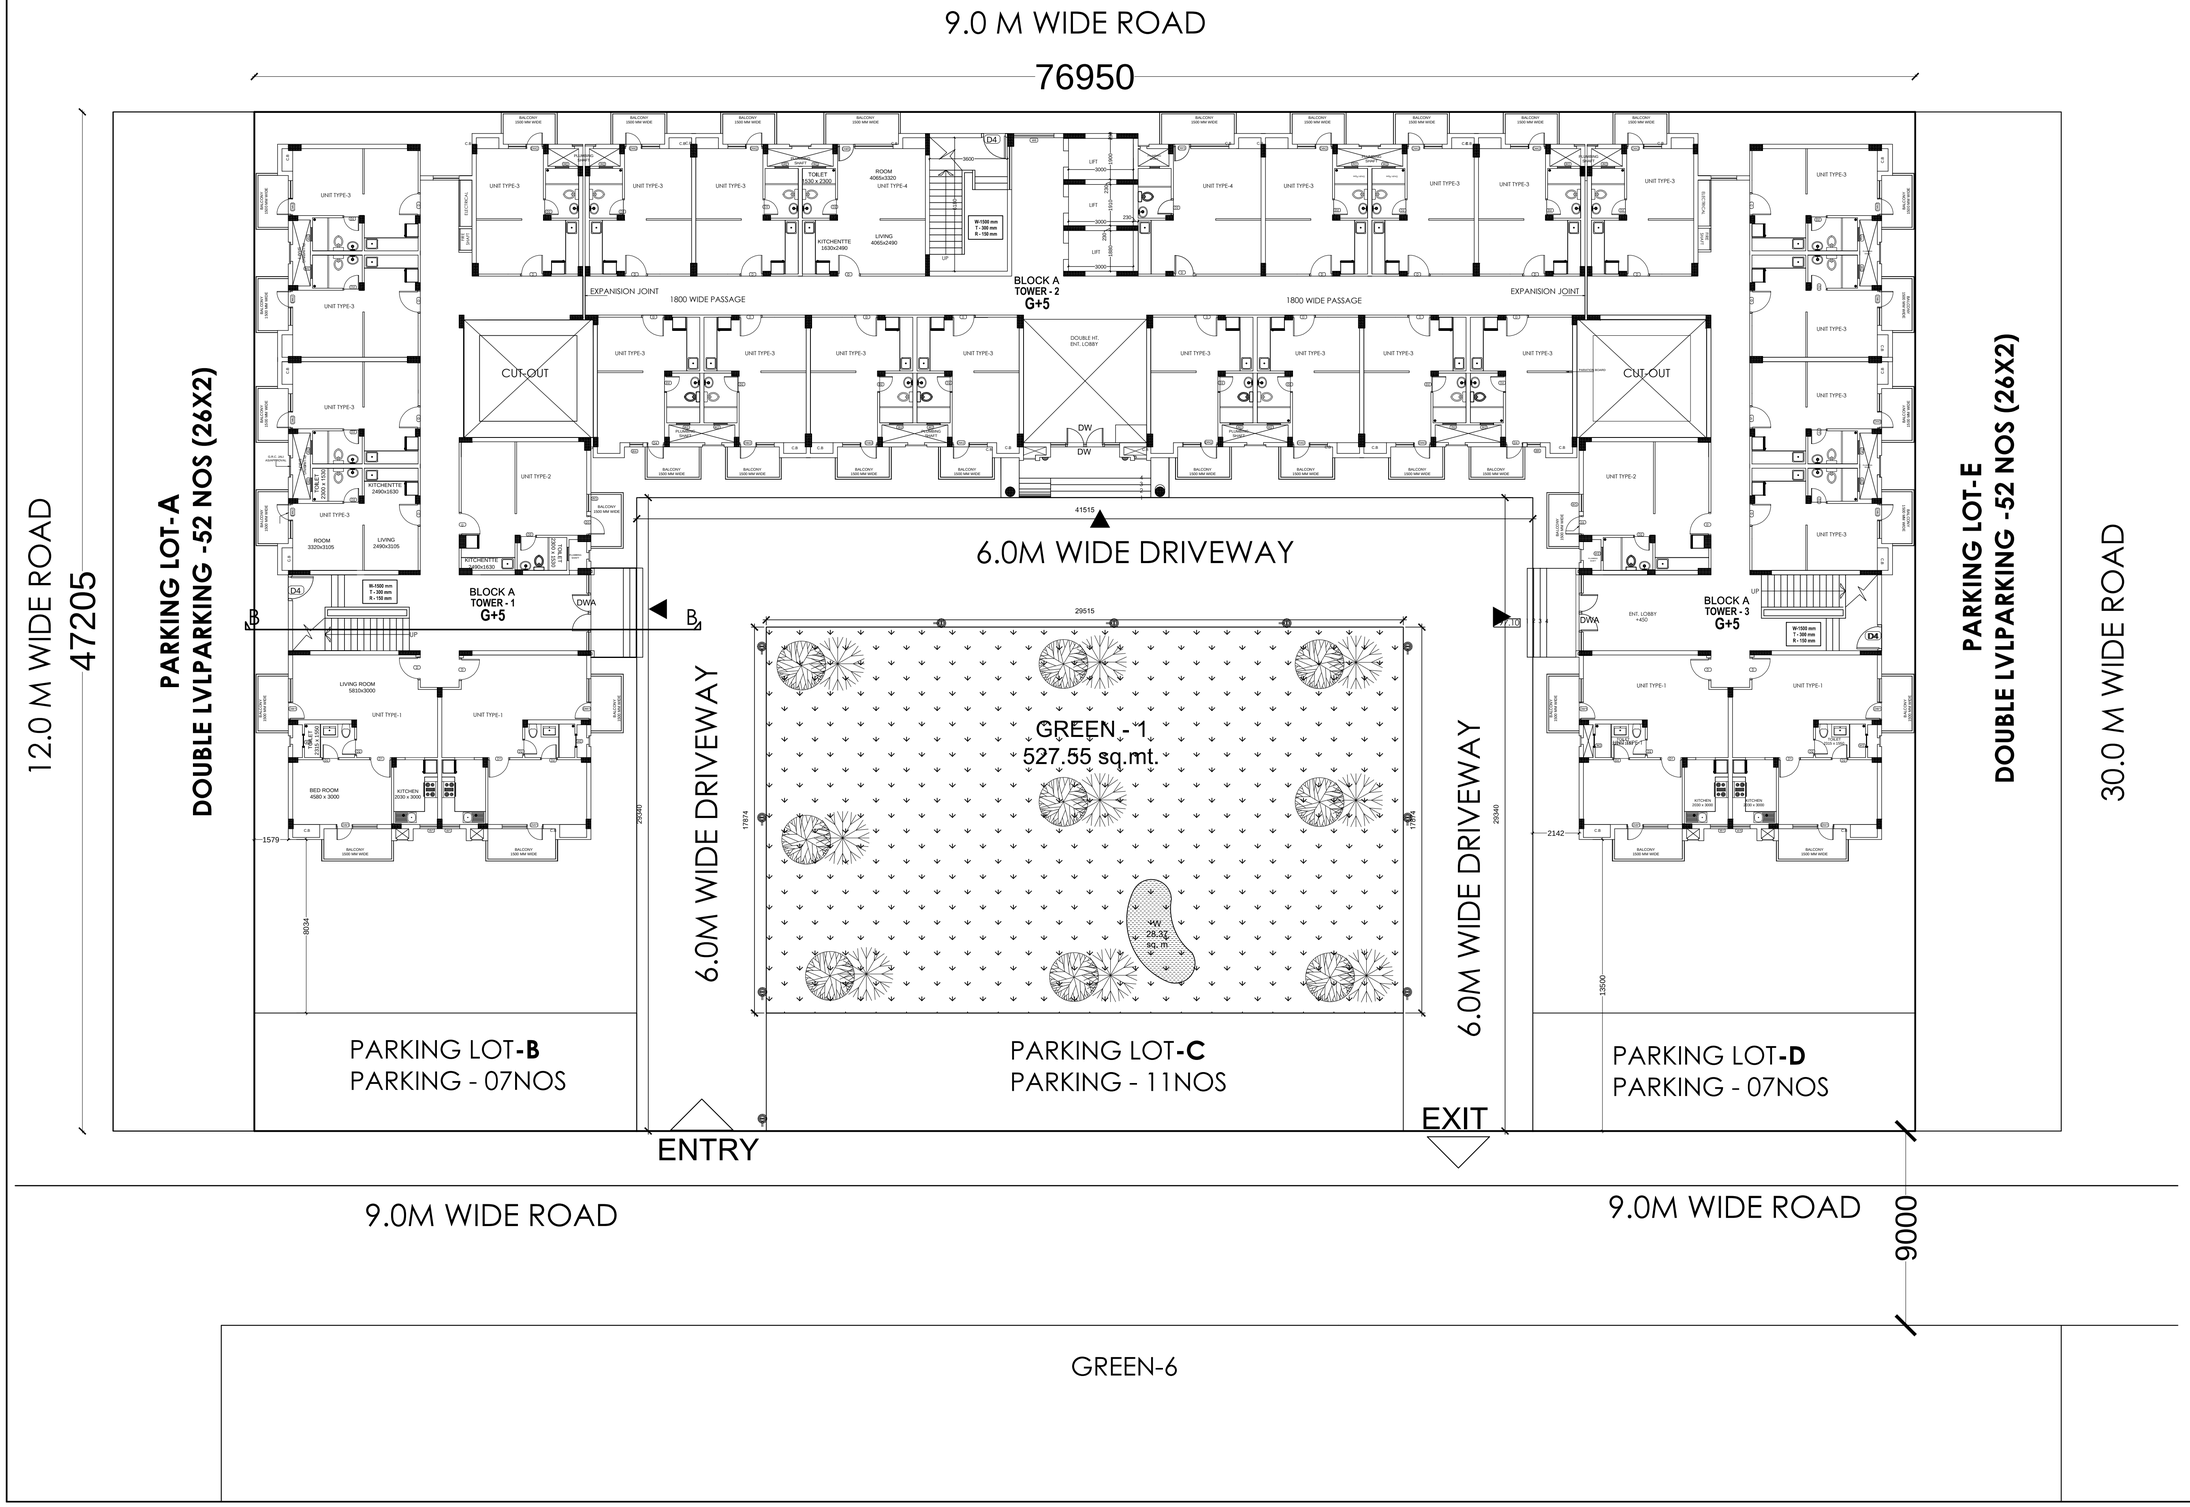

This drawing is a "COPYRIGHT" contents of this drawing or part thereof may not be used or reproduced without the permission of the Architect

NORTH

PROJECT:

PROPOSED GROUP HOUSING ON PLOT NO -5 IN VRINDAVAN INTEGRATED TOWNSHIP AT CHATIKARA ROAD , VRINDAVAN

GREEN AREA CALCULATION			
PROVIDED GREEN AREA			
S. NO.	POCKET	AREA	UNIT
1	GREEN - 1	527.55	SQM
TOTAL GREEN AREA		527.55	SQM

WATER BODY CALCULATION			
PROVIDED WATER BODY			
S. NO.	POCKET	AREA	UNIT
1	W1	28.37	SQM
TOTAL WATERBODY		28.37	SQM

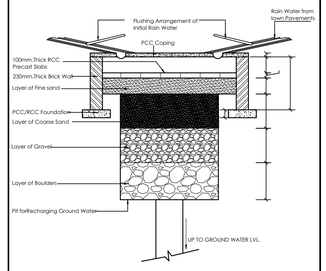

RAIN WATER HARVESTING

DRAWING TITLE

REVISED SUBMISSION DRAWING
(LANDSCAPE PLAN)

SCALE	DATE
1:100	APRIL-2015

ARCHITECT

CLIENT/ OWNERS

OMAXE
Turning dreams into reality
OMAXE LTD.
7, Local Shopping Centre,
Kalkaji,New Delhi

ARCHITECT'S SIGNATURES

OWNER'S SIGNATURES

DRAWING NUMBER- INT./VRI/GH-SB/04