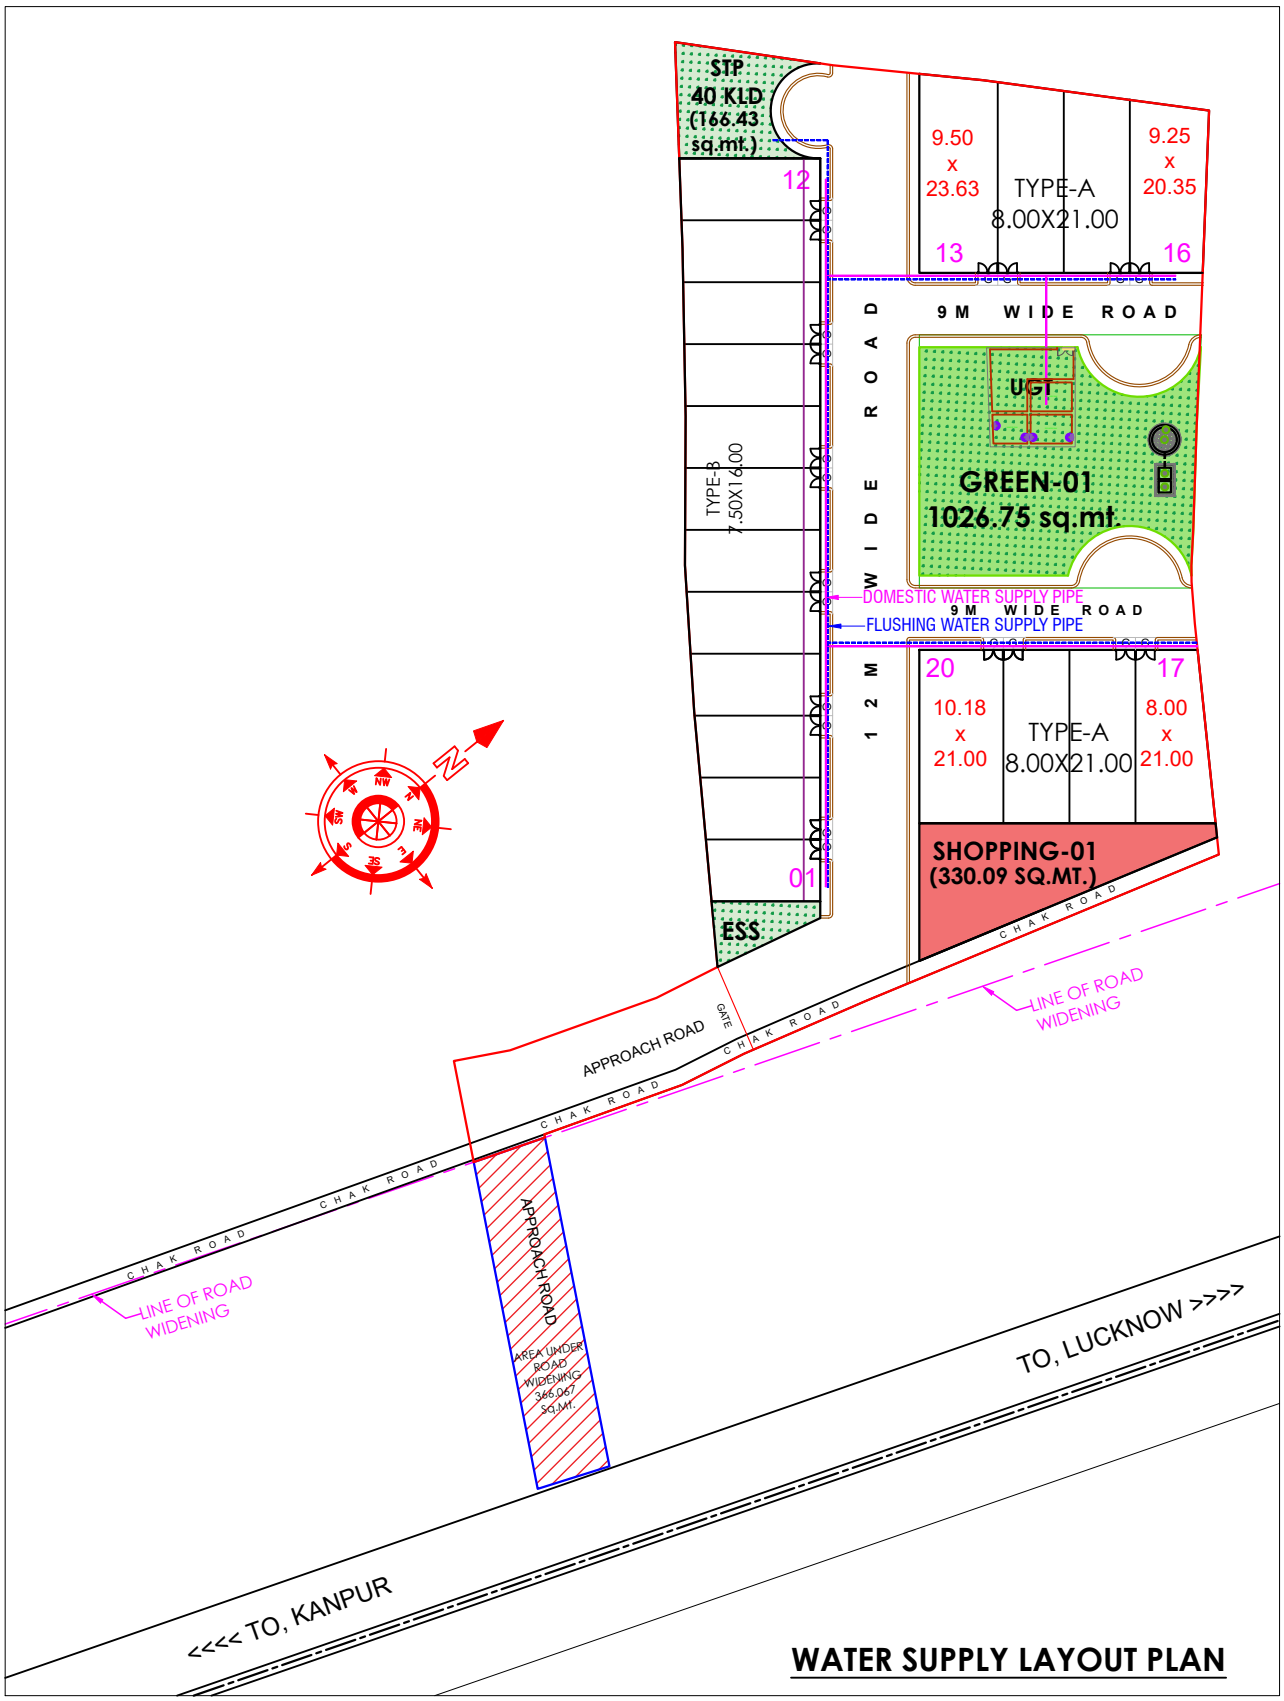

WATER SUPPLY LAYOUT PLAN

SERVICES DRAWING FOR APPROVAL

PROJECT TITLE :

PROPOSED RESIDENTIAL HOUSING SCHEME FOR JOHN BUSINESS CONSULTANTS PVT. LTD. ON KHASRA NO. 322, 323, 336, 338 AT VILLAGE- BANTHARA SIKANDARPUR, TEHSIL-SAROJINI NAGAR, UTTAR PRADESH STATE INDUSTRIAL DEVELOPMENT AUTHORITY AREA, LUCKNOW.

DIRECTION:

DEVELOPER:

For, JOHN BUSINESS CONSULTANTS PVT. LTD

JOHN BUSINESS CONSULTANTS PVT. LTD.

ARCHITECT:

espaces

Notes:

- OWNERSHIP OF THE SHOWN/LISTED LAND IS BEING VERIFIED BY THE DEVELOPER.
- ARCHITECT SHALL NOT BE RESPONSIBLE FOR ANY DISPUTE RELATED TO LAND OWNERSHIP.
- THIS DRAWING IS VALID ONLY IF SIGNED BY THE DEVELOPER.

SCALE: not to scale

DATE: 23.07.2025