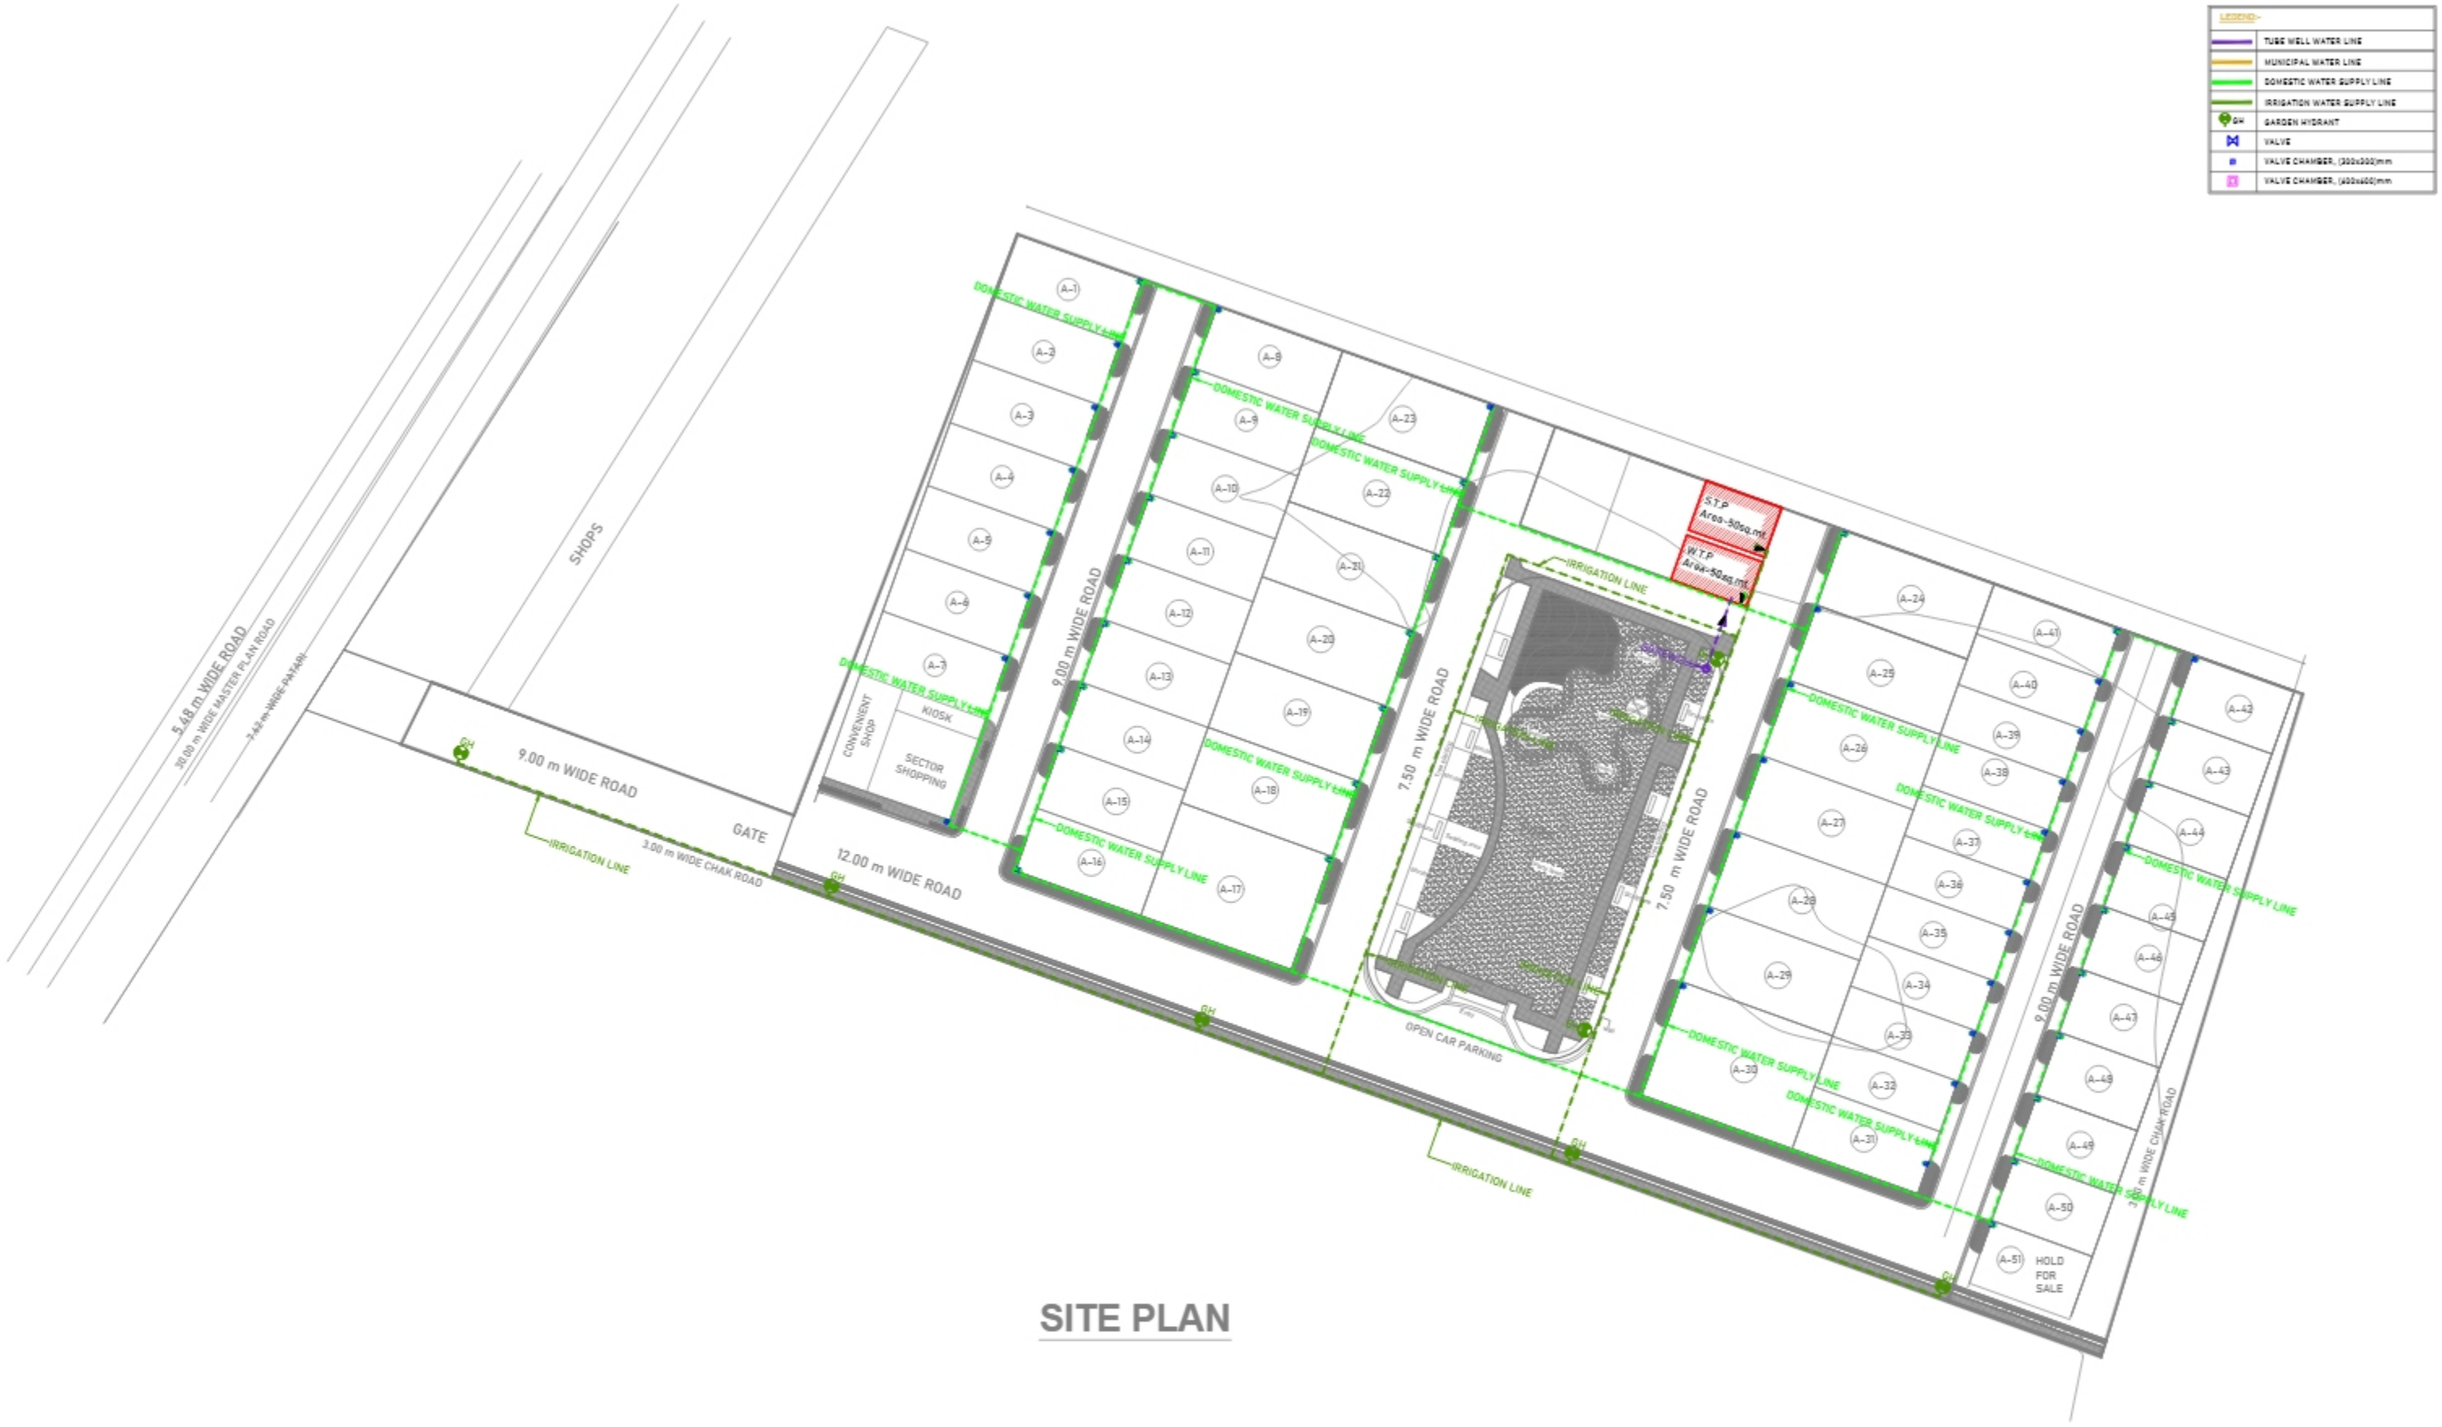


# SITE PLAN

**GENERAL NOTES**

1. All designs are based on applicable standards including:
National Building Code of India 2016 (Part IX – Plumbing)
IS 1172, IS 2065, CPHEEO Manual
Relevant local authority norms and bye-laws
2. Pipe routing, sizing, and equipment locations are indicative and to be verified on-site prior to installation. Final execution shall be adjusted to suit actual site conditions.
3. The drawings must be read in conjunction with architectural, structural, electrical, HVAC, and other relevant services drawings.
4. All dimensions are in millimetres unless otherwise specified.
5. Contractor shall verify all site dimensions, levels, and coordinates before starting execution.
6. All materials, valves, pumps, fixtures, and equipment shall be ISI marked or approved as per project specifications and local standards.
7. Pressure testing of pipelines (hydrostatic and air) shall be carried out as per IS code and shall be witnessed by the Engineer/Consultant.
8. All installations shall be carried out by licensed agencies as per statutory authority norms.
9. These drawings are conceptual/design intent and not to be used for statutory submission unless signed by the licensed architect or authority-approved engineer.
10. Accurate Design Consultants shall not be held liable for modifications, deviations, or execution errors done without written design change approval.

| NO. | DATE | BY | SEND TO |
|---|---|---|---|
| 5. | | | |
| 4. | | | |
| 3. | | | |
| 2. | | | |
| 1. | | | |

ISSUES

| NO. | DATE | DESCRIPTION |
|---|---|---|
| 5. | | |
| 4. | | |
| 3. | | |
| 2. | | |
| 1. | | |

REVISION LOG

**CLIENT**
GEO SPAR DEVELOPERS

**ARCHITECT**
SIGNITIVE DESIGN STUDIO
ARCHITECT : ROHIT DHINGRA
Contact- 9810482707,9810352420
EDIT: SIGNITIVEDESIGNS@GMAIL.COM
DELHI : GURGAON

**PROJECT**
PROPOSED LAYOUT PLAN OF " AERO VISTA " CITY THROUGH SIVANTRAJ SERVICES INDIA LIMITED AT PLOT NO.- 1072 , 1073 ,1074 ,1075 MAUZA/VILL. - SARETHI, TEHSIL - SADAR, DISTT. - AYODHYA

**DWG TITLE**
SITE PLAN
WATER SUPPLY LAYOUT

☐ FOR TENDER/ MOCK UP
☐ FOR INFORMATION
■ FOR EXECUTION
☐ FOR APPROVAL

| DEALT BY | | CHECKED BY | |
|---|---|---|---|
| DATE | 31.07.2025 | SCALE | 1:350 @ A1 |
| DWG. NO. | PL-04 | TYPE | REV. NO. |