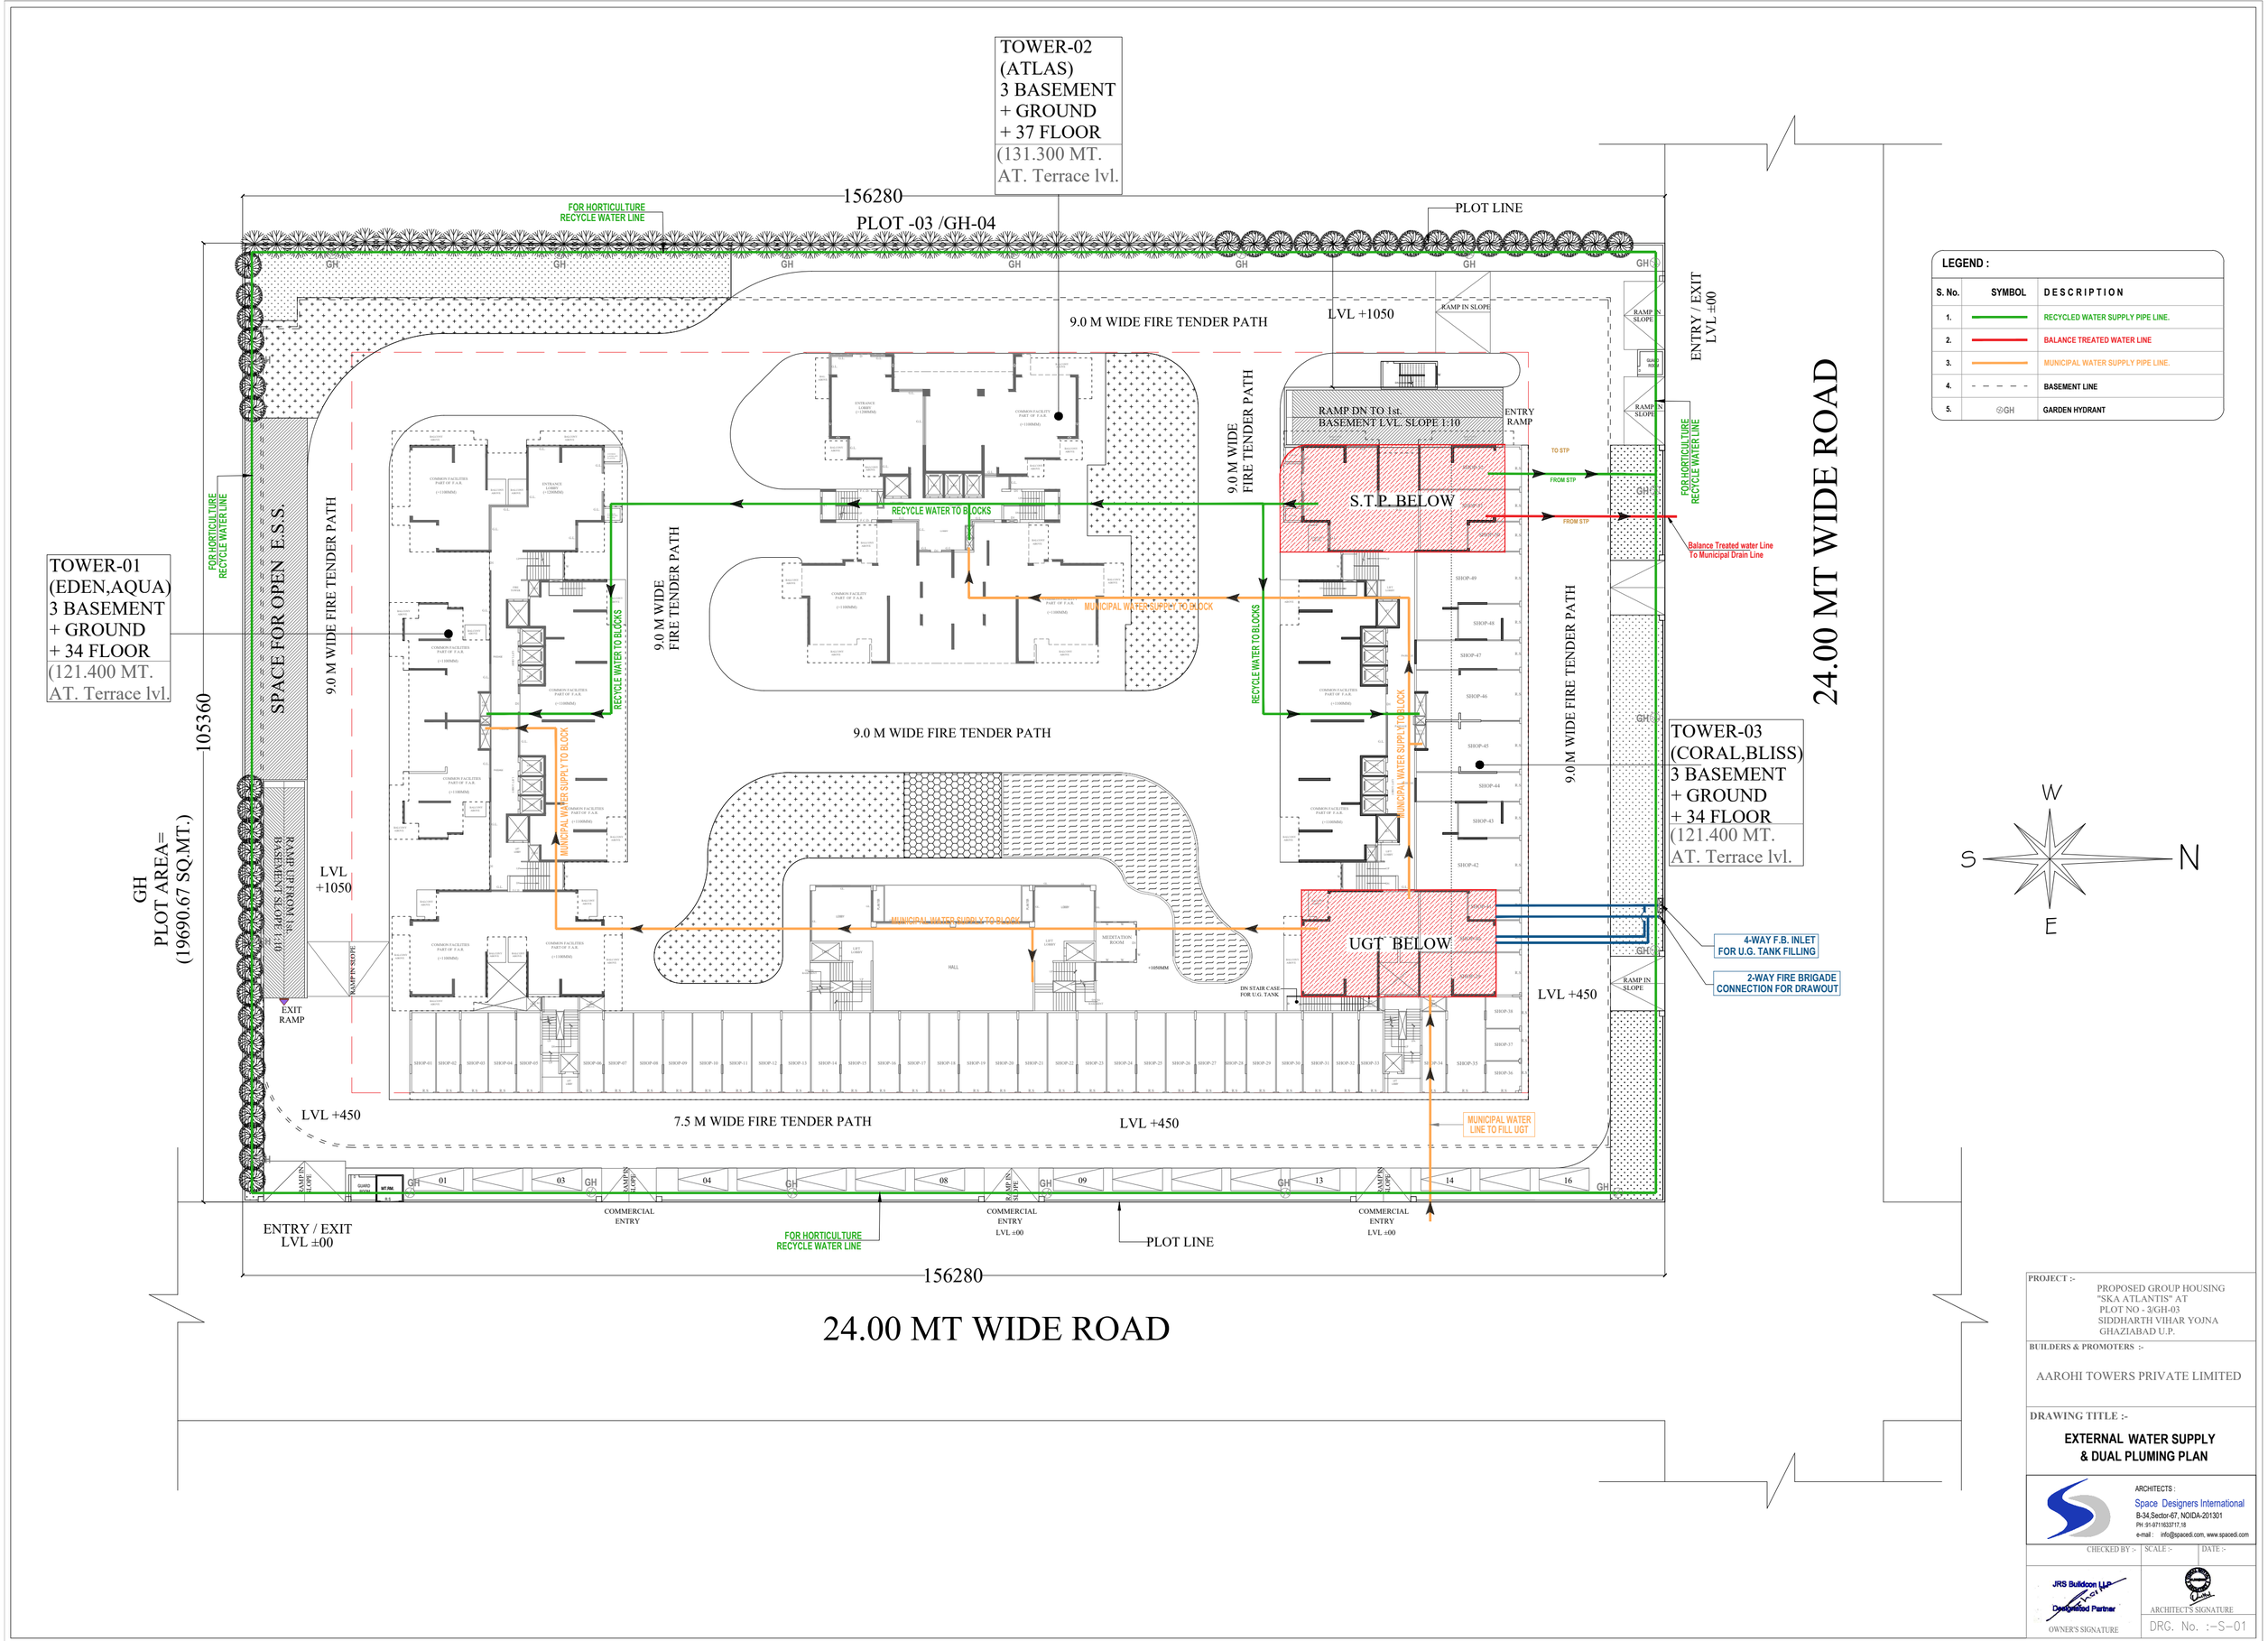

LEGEND :

S. No.	SYMBOL	DESCRIPTION
1.		RECYCLED WATER SUPPLY PIPE LINE.
2.		BALANCE TREATED WATER LINE
3.		MUNICIPAL WATER SUPPLY PIPE LINE.
4.		BASEMENT LINE
5.	GH	GARDEN HYDRANT

PROJECT :-

PROPOSED GROUP HOUSING
"SKA ATLANTIS" AT
PLOT NO - 3/GH-03
SIDDHARTH VIHAR YOJNA
GHAZIABAD U.P.

BUILDERS & PROMOTERS :-

AAROHI TOWERS PRIVATE LIMITED

DRAWING TITLE :-

EXTERNAL WATER SUPPLY & DUAL PLUMING PLAN

ARCHITECTS :
Space Designers International
B-34,Sector-67, NOIDA-201301
PH :91-0119337117 18
e-mail : info@spacedi.com, www.spacedi.com

CHECKED BY :- | SCALE :- | DATE :-

JRS Buildcon LLP
Designated Partner
OWNER'S SIGNATURE

ARCHITECT'S SIGNATURE

DRG. No. :-S-01