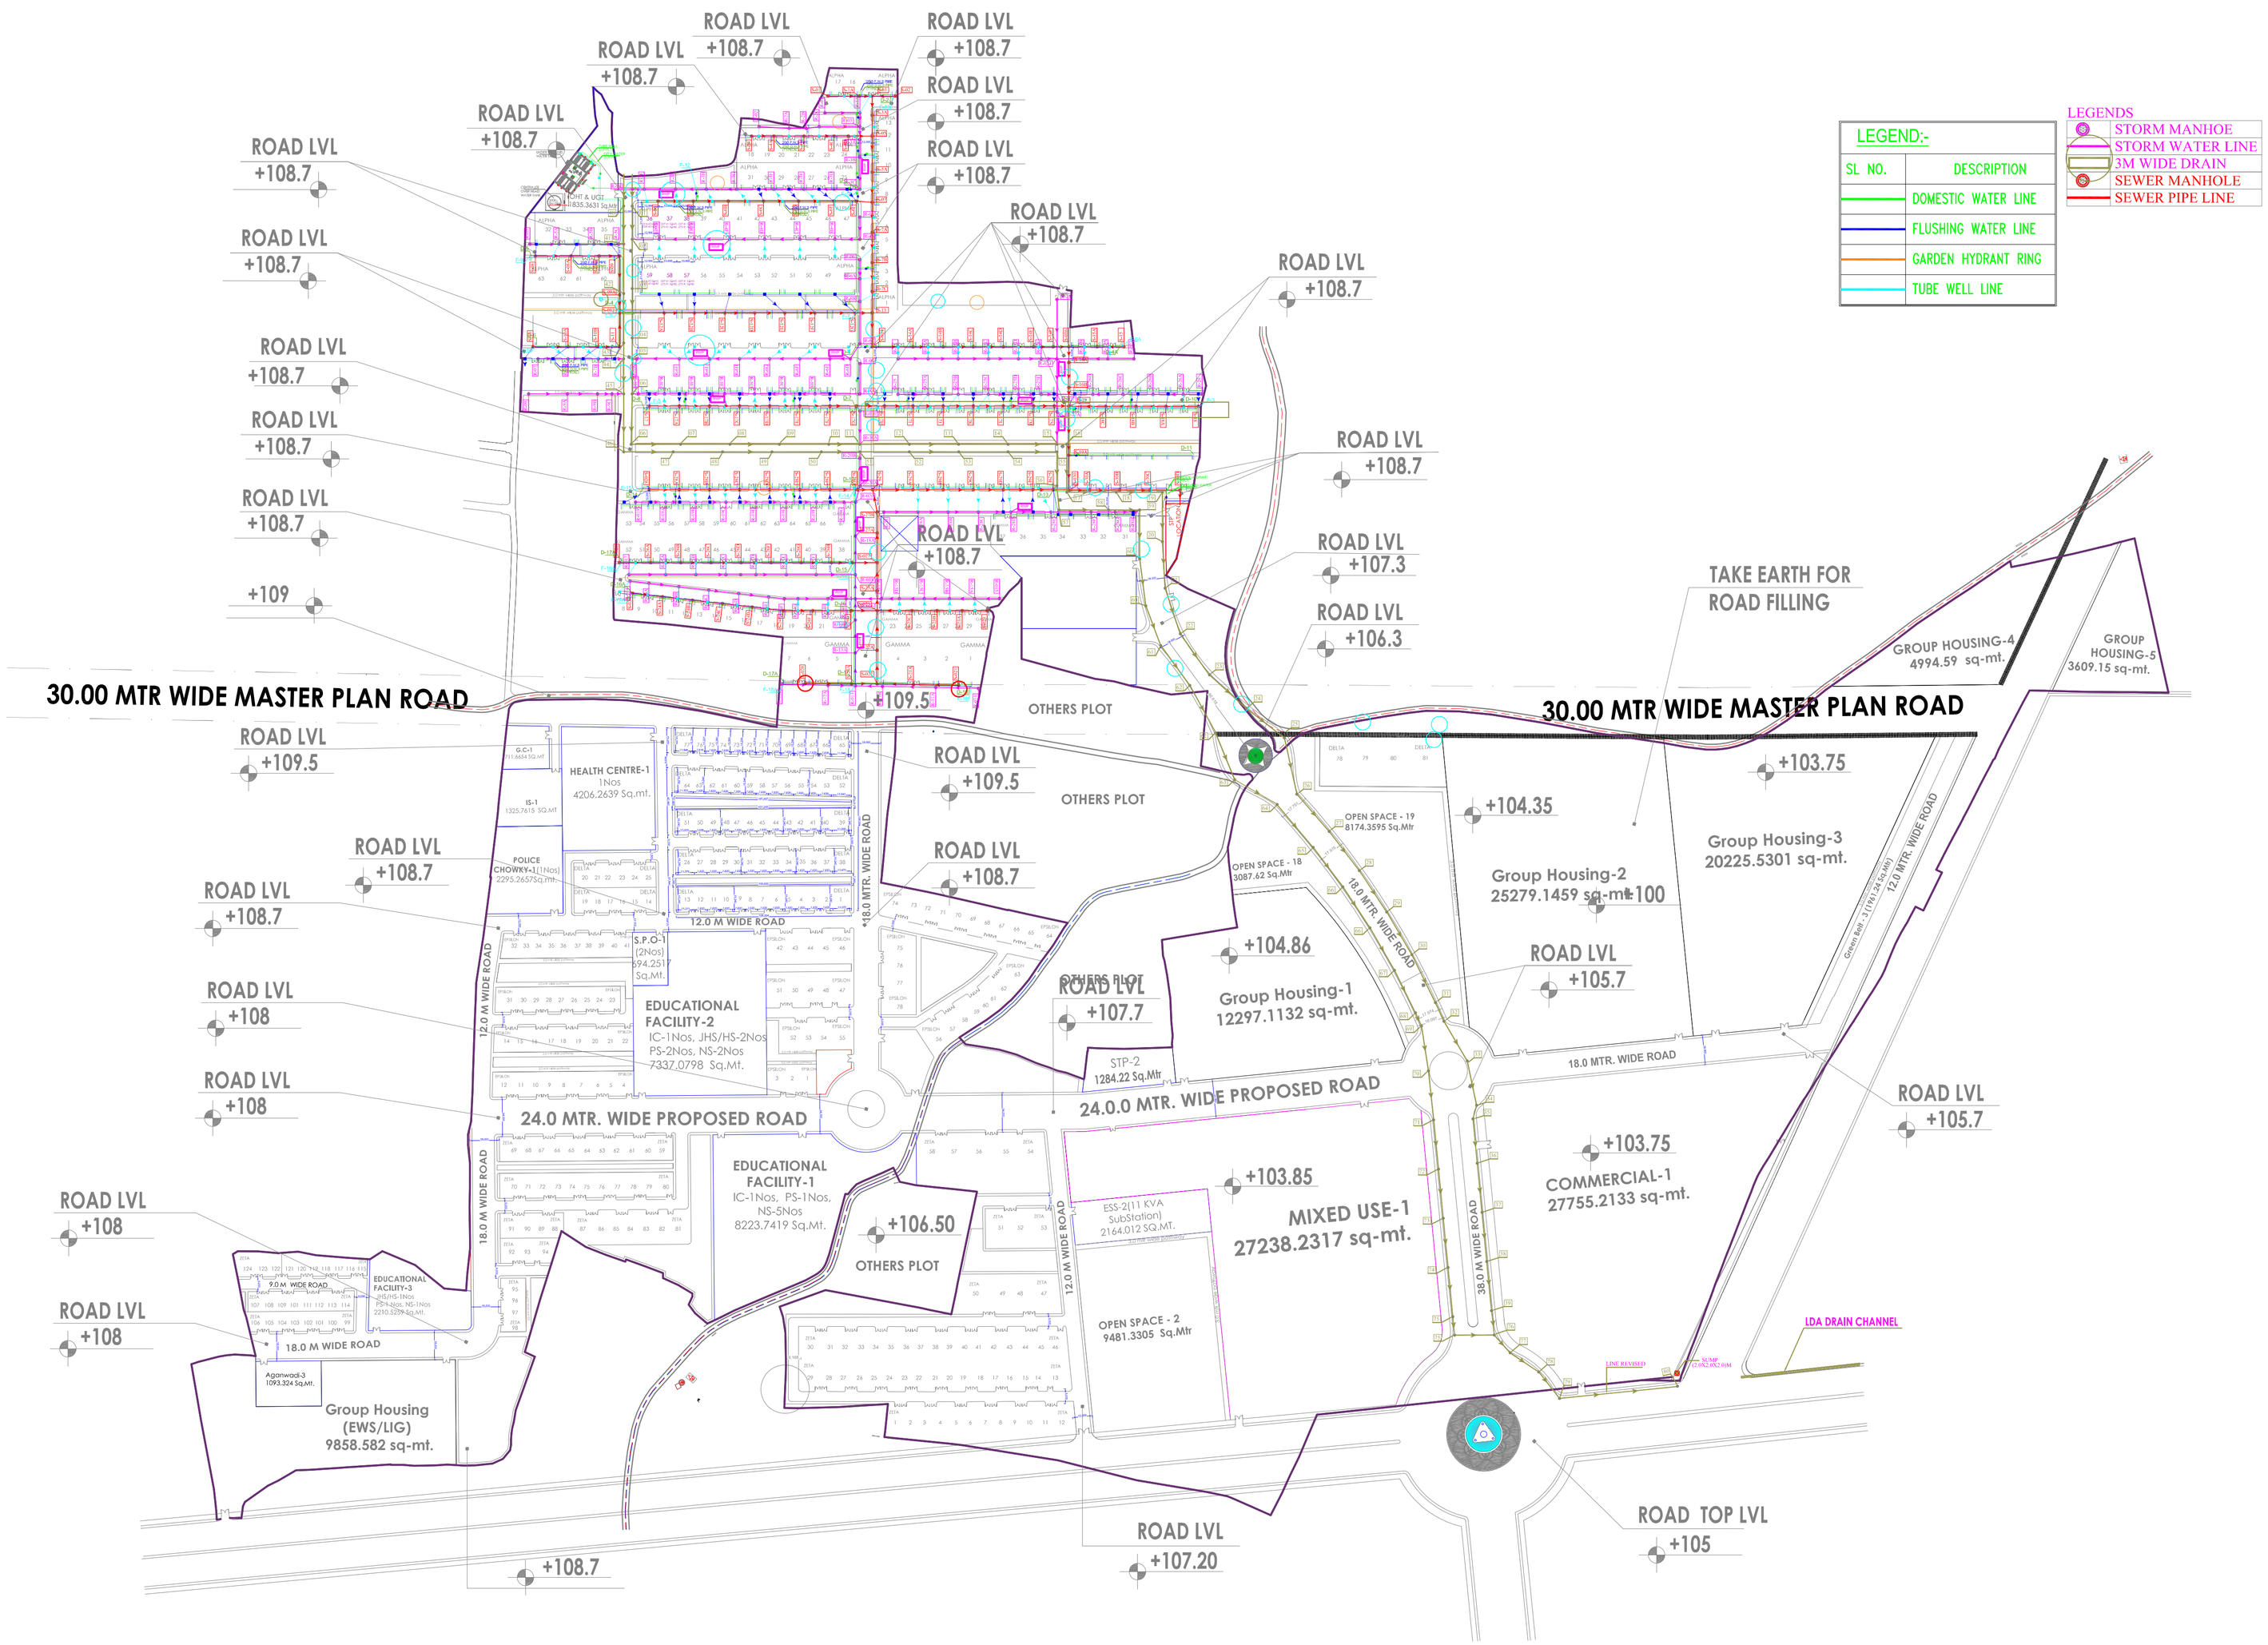

PROPOSED LAYOUT PLAN OF AN INTEGRATED TOWNSHIP AT VILLAGE BAKKAS & MASTEMAU ,LUCKNOW

WATER SUPPLY SCHEMATIC LAYOUT PLAN

N

ARCHITECTS

jsr
C-67 , Defence colony New delhi
Phone- 011-40580350, Email: info@jsr.net.in