PRODUCED BY AN AUTODESK EDUCATIONAL PRODUCT

LEGEND :		
S. No.	SYMBOL	DESCRIPTION
1.	M.H.	STORM WATER MANHOLE
2.	M.H.	SEWER MANHOLE
3.		STORM WATER LINE
4.		SEWER LINE
5.		DESILTING TANK
6.		RECHARGE PIT
7.		GH GARDEN HYDRANT
8.		GARDEN HYDRANT LINE

NOTE :

THE BOREWELL PIPE OF RECHARGE PIT SHOULD BE LEFT ATLEAST 5 M. ABOVE THE KNOWN HIGHEST WATER TABLE TO AVOID ANY POSSIBLE POLLUTION TO THE AQUIFER.

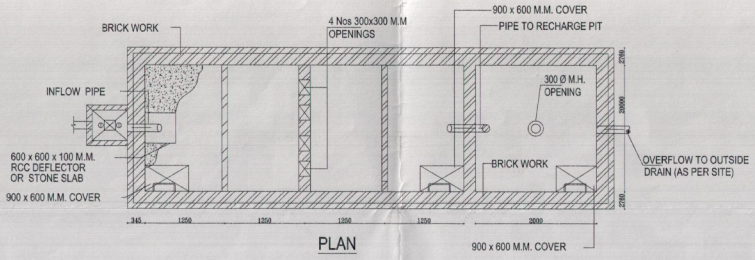

PLAN

DESSILTING / SETTLING CHAMBER & RECHARGE PIT

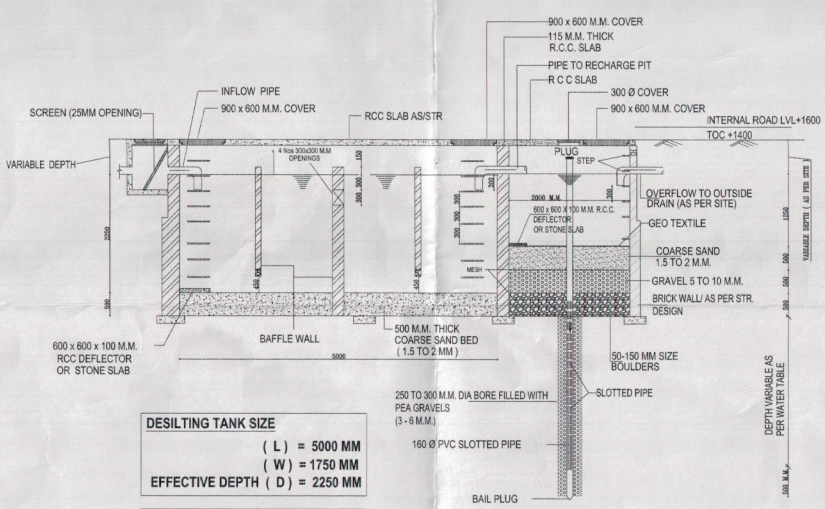

DESILTING TANK SIZE
(L) = 5000 MM
(W) = 1750 MM
EFFECTIVE DEPTH (D) = 2250 MM

RECHARGE PIT SIZE
(L) = 2000 MM
(W) = 1750 MM
EFFECTIVE DEPTH = 1250 MM

SECTION

RWH DETAIL

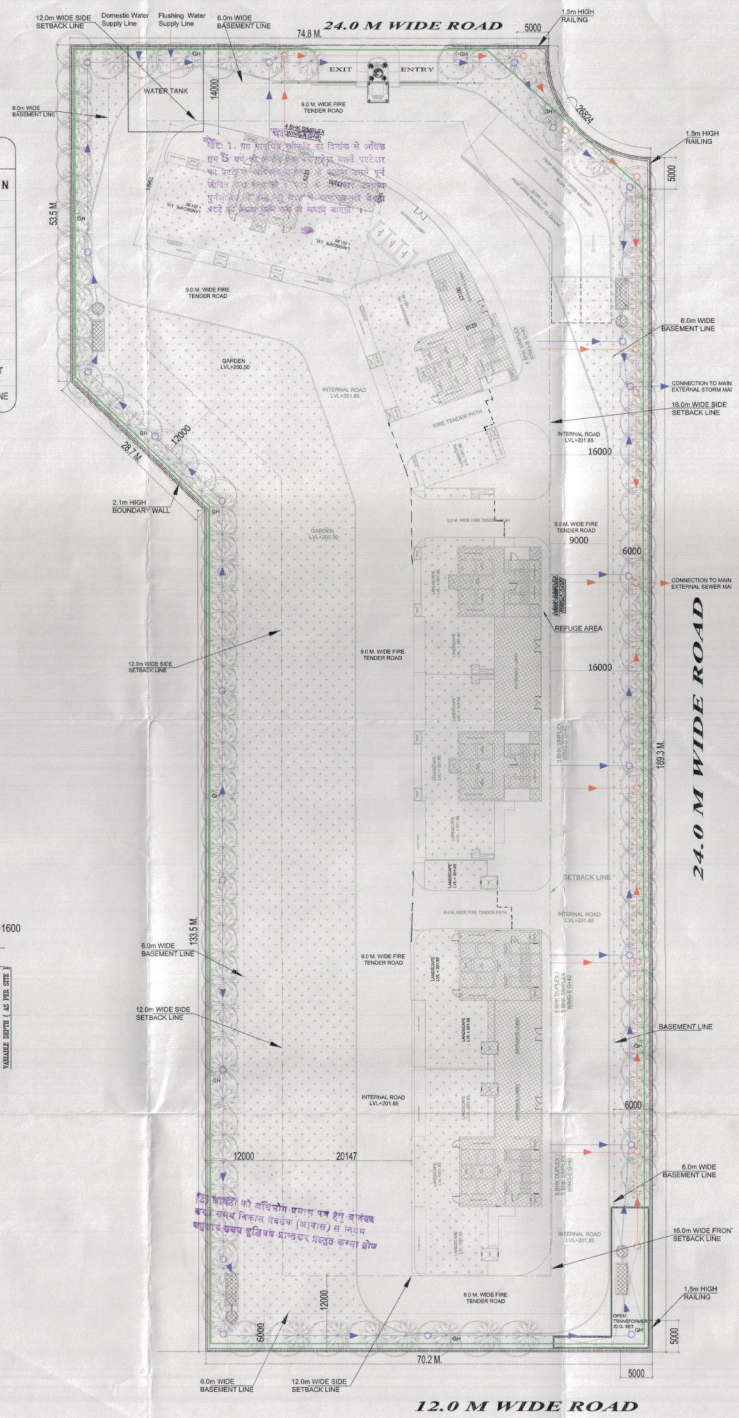

SITE LAYOUT

KEY PLAN

AREA LAYOUT

CLUSTER B-9B

NOTE -:

Town Planner's Signature

Architect's Signature

Arvind Kumar Jain, Architect
Council of Architecture
Regn. No. CA/95/00457

Owners' Signature

For Jaypee Infratech Limited

Authorised Signatory

Owner

JAYPEE INFRATECH LTD.
SECTOR-128, NOIDA

Drawing Title

CLUSTER B-9B (MANDRIAL).
SERVICES SITE LAYOUT & R.W.H. DETAILS & SECTION

Job Title

BUILDING SUBMISSION FOR CLUSTER B-9B JAYPEE GREENS SECTOR - 128,NOIDA , U.P.

Scale	Job No.	
1:400		
Date	Drawing No.	
OCT.2014	SD-01	
Dealt by	Checked by	Revision No.
PG	PG	

NOIDA AUTHORITY:

Associate Architect	Architect	Chief Architect

PRODUCED BY AN AUTODESK EDUCATIONAL PRODUCT