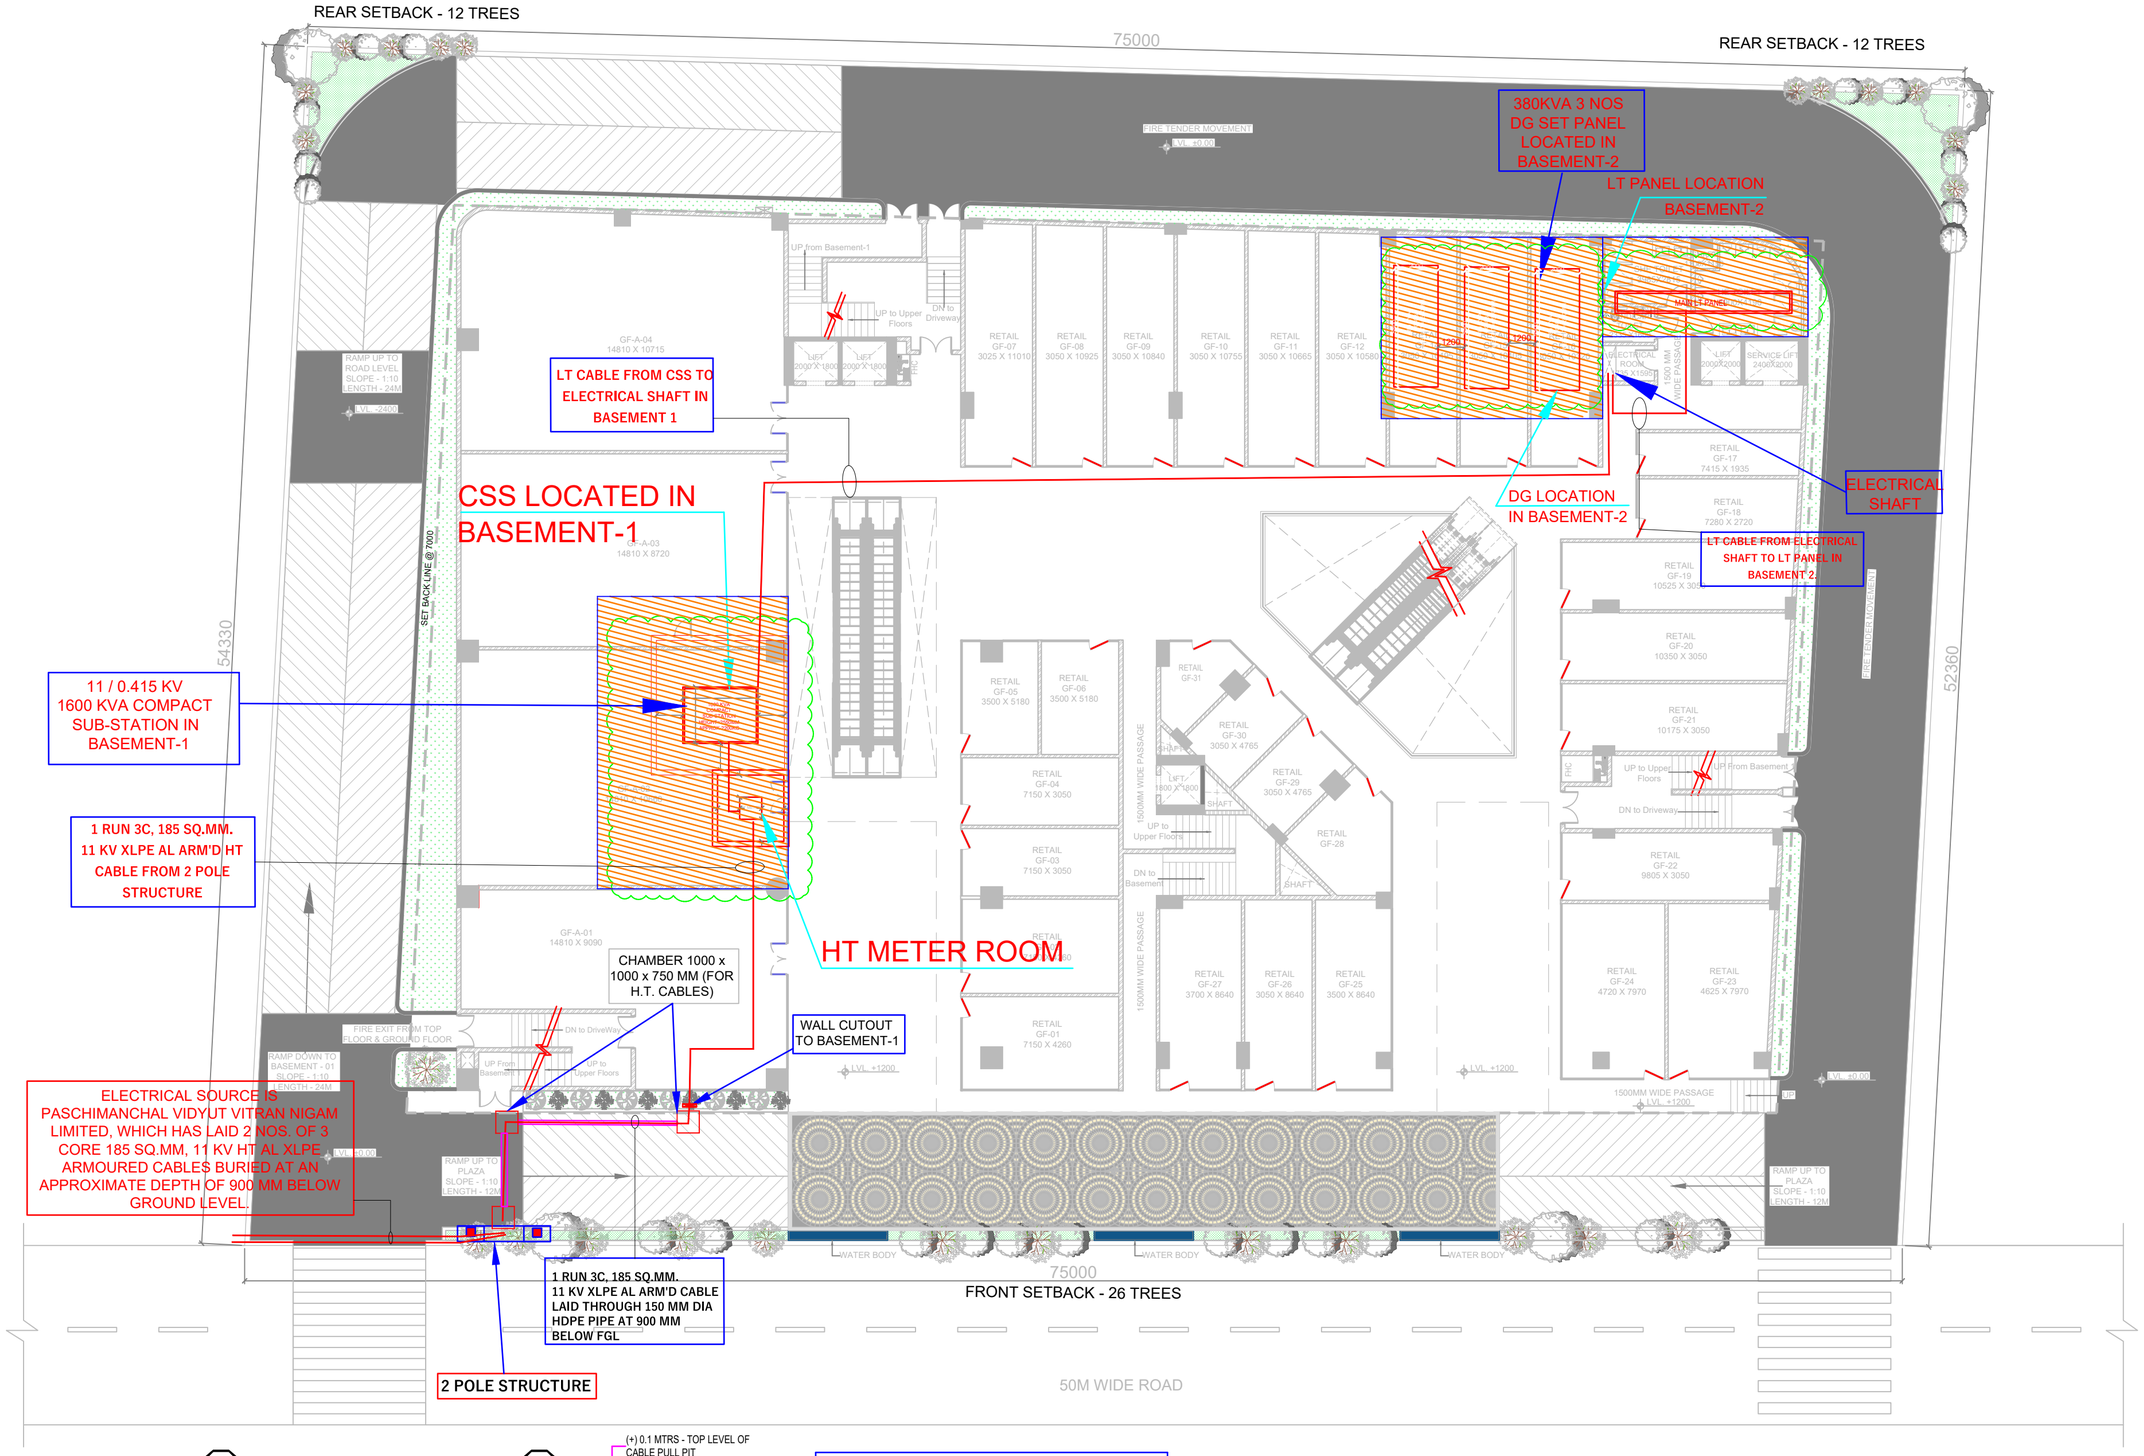

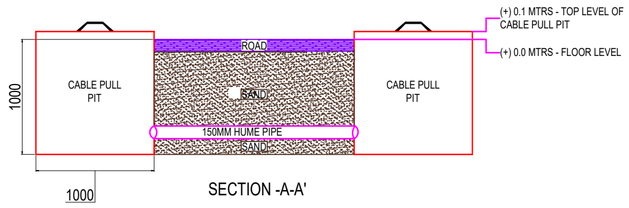

SECTION -A-A'

LEGENDS & SYMBOLS:

S.NO	SYMBOLS	DESCRIPTION
01		CHAMBER 1000 x 1000 x 750 MM (FOR H.T. CABLES)
02		HDPE (DWC) PIPE (FOR H.T. CABLES)
03		11 KV XLPE INSULATED ARMOURED ALUMINIUM CABLE

Tushar Gaur
Architect
CA/2009/41089

For OVEARTH PRIVATE LIMITED
Director

AR. ARUN KUMAR GAUR
CA/2009/41089

For JINDALSONS INFRATEX PVT LTD
Authorised Signatory

Architects

RHIZOME
Architecture|Design |Urbanism

129 Sector-39, Gurugram-122001
Unit 27,18-20 Newton St, Alexandria NSW 2015
Project Office : Gurugram
Phone - 0124-4351477

info@studiorhizome.com
www.studiorhizome.com

Project

PROPOSED BUILDING PLAN OF EPIC-COMMERCIAL SITUATED AT PLOT NO- 8 COMM 2,3 & 4 SIDDHATH VIHAR GHAZIABAD

Client

JINDALSONS INFRATEX PVT. LTD.
08, CSC Vigyan Vihar Delhi 110092
M/S OVEARTH PVT LTD
2 SF Mayank Vihar Delhi 110092

Drawing Name	ELECTRICAL DRAWING AT SITE PLAN
Scale	N.T.S
Date	25/06/2026